ADDOWN REALTY

Connecting You To Your Perfect Property

TM

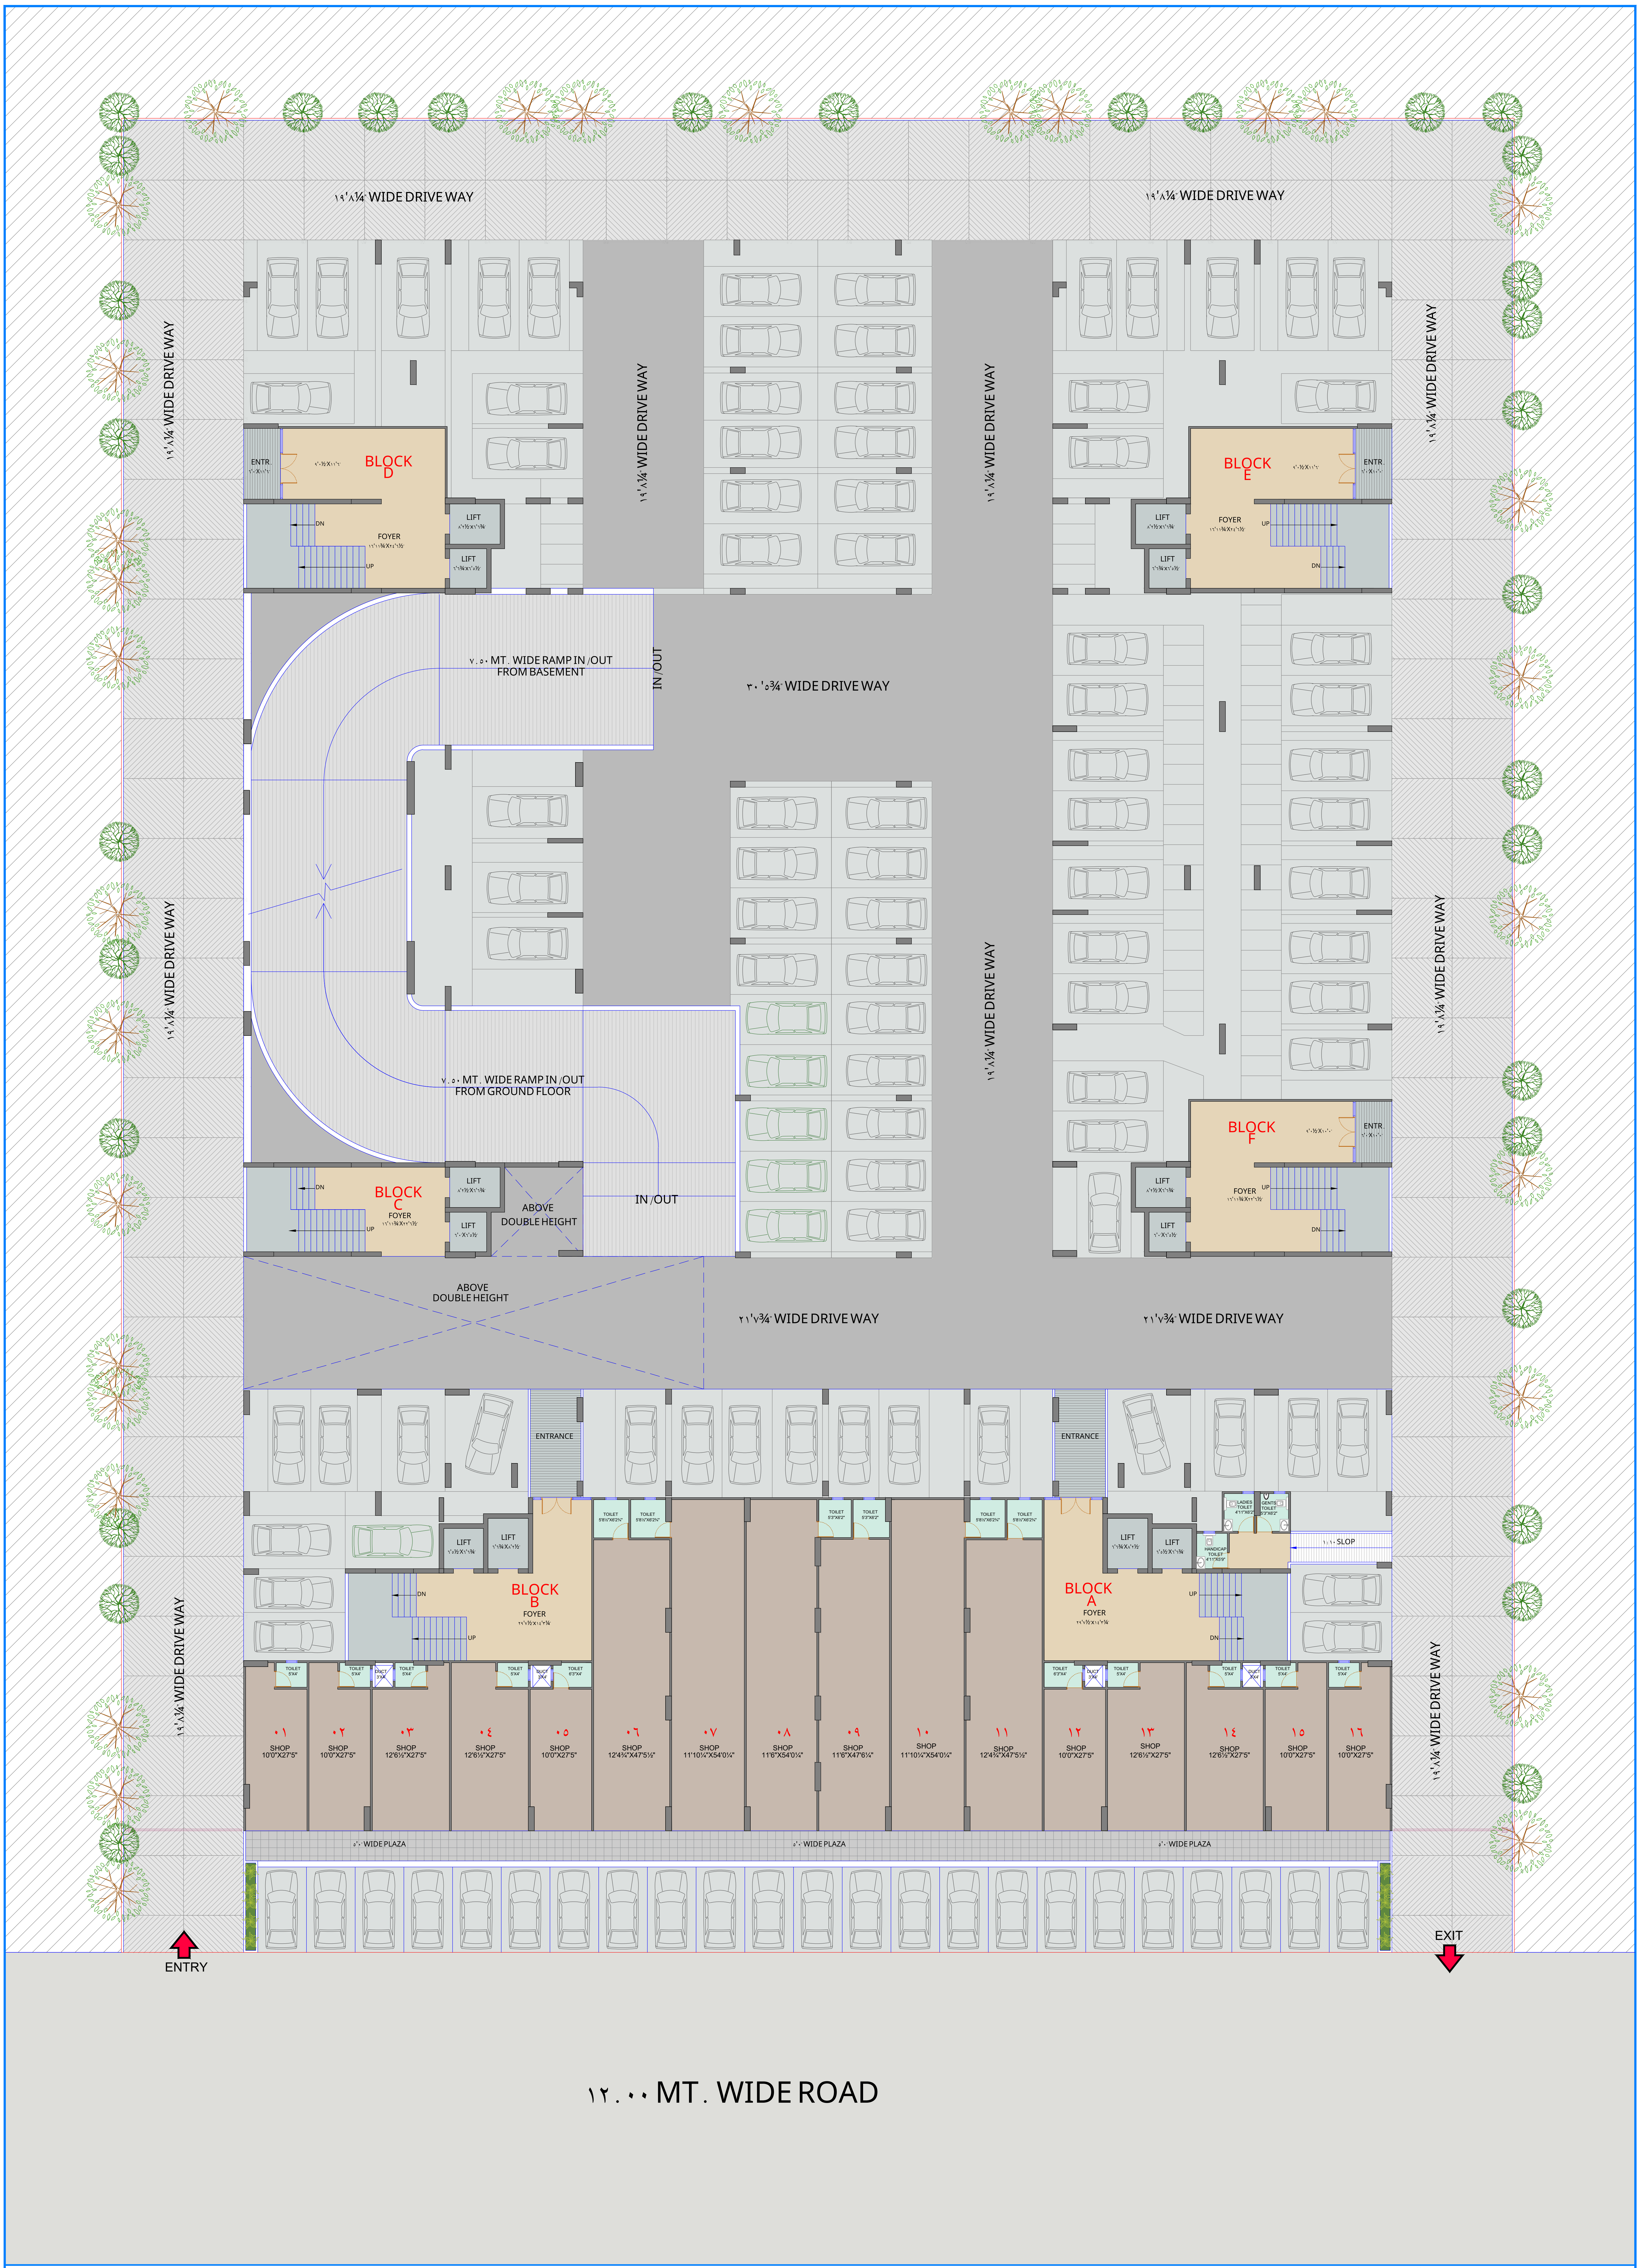
١٩'٨¼" WIDE DRIVE WAY
١٩'٨¼" WIDE DRIVE WAY
ENTR.
٦'٠"X١١'٦"
٩'٠½"X١١'٦"
BLOCK D
LIFT
٨'٢½"X٦'٦¾"
FOYER
١٦'١١¾"X٢٤'٦½"
DN
UP
LIFT
٦'٦¾"X٦'٥½"
BLOCK E
٩'٠½"X١١'٦"
ENTR.
٦'٠"X١٠'٠"
LIFT
٨'٢½"X٦'٦¾"
FOYER
١٦'١١¾"X٢٤'٦½"
UP
DN
LIFT
٦'٦¾"X٦'٥½"
٧.٥٠ MT. WIDE RAMP IN /OUT FROM BASEMENT
IN /OUT
٣٠'٥¾" WIDE DRIVE WAY
٧.٥٠ MT. WIDE RAMP IN /OUT FROM GROUND FLOOR
IN /OUT
BLOCK C
FOYER
١٦'١١¾"X٢٢'٦½"
DN
UP
LIFT
٨'٢½"X٦'٦¾"
LIFT
٦'٠"X٦'٥½"
ABOVE DOUBLE HEIGHT
ABOVE DOUBLE HEIGHT
BLOCK F
٩'٠½"X١٠'٠"
ENTR.
٦'٠"X١٠'٠"
LIFT
٨'٢½"X٦'٦¾"
FOYER
١٦'١١¾"X٢٢'٦½"
UP
DN
LIFT
٦'٠"X٦'٥½"
٢١'٧¾" WIDE DRIVE WAY
٢١'٧¾" WIDE DRIVE WAY
ENTRANCE
ENTRANCE
LIFT
٦'٥½"X٦'٦¾"
LIFT
٦'٦¾"X٨'٢½"
BLOCK B
FOYER
٢٩'٧½"X١٤'٣¼"
DN
UP
TOILET 5'8½"X6'2¾"
TOILET 5'8½"X6'2¾"
TOILET 5'3"X6'2"
TOILET 5'3"X6'2"
TOILET 5'8½"X6'2¾"
TOILET 5'8½"X6'2¾"
LIFT
٦'٦¾"X٨'٢½"
LIFT
٦'٥½"X٦'٦¾"
LADIES TOILET 4'11"X6'2"
GENTS TOILET 5'3"X6'2"
HANDICAP TOILET 4'11"X5'9"
١:١٠ SLOP
BLOCK A
FOYER
٢٩'٧½"X١٤'٣¼"
UP
DN
TOILET 5'X4'
TOILET 5'X4'
DUCT 3'X4'
TOILET 5'X4'
TOILET 5'X4'
DUCT 3'X4'
TOILET 6'3"X4'
TOILET 6'3"X4'
DUCT 3'X4'
TOILET 5'X4'
TOILET 5'X4'
DUCT 3'X4'
TOILET 5'X4'
TOILET 5'X4'
٠١ SHOP 10'0"X27'5"
٠٢ SHOP 10'0"X27'5"
٠٣ SHOP 12'6½"X27'5"
٠٤ SHOP 12'6½"X27'5"
٠٥ SHOP 10'0"X27'5"
٠٦ SHOP 12'4¾"X47'5½"
٠٧ SHOP 11'10¼"X54'0¼"
٠٨ SHOP 11'6"X54'0¼"
٠٩ SHOP 11'6"X47'6¼"
١٠ SHOP 11'10¼"X54'0¼"
١١ SHOP 12'4¾"X47'5½"
١٢ SHOP 10'0"X27'5"
١٣ SHOP 12'6½"X27'5"
١٤ SHOP 12'6½"X27'5"
١٥ SHOP 10'0"X27'5"
١٦ SHOP 10'0"X27'5"
٥'٠" WIDE PLAZA
٥'٠" WIDE PLAZA
٥'٠" WIDE PLAZA
ENTRY
EXIT
١٢.٠٠ MT . WIDE ROAD

GROUND FLOOR PLAN

SHLOK AMALTAS
@JAGATPUR، AHMEDABAD

ALT-٢٨
٠١-٠١-٢٥

٠٢

DEVELOPED BY
SHLOK GROUP

N

DIPIKA CHAVDA
ARCHITECTS

٣١٢، WEST FACE، opp Turban Restaurant،
Nr baghban Party Plot، Thaltej Hebatpur Rd،
Thaltej، A'BAD-٣٨٠٠٥٤
Mob: +٩١٩٦٠١٣٣٠٦١٠
Email: dipika@arcdc.in

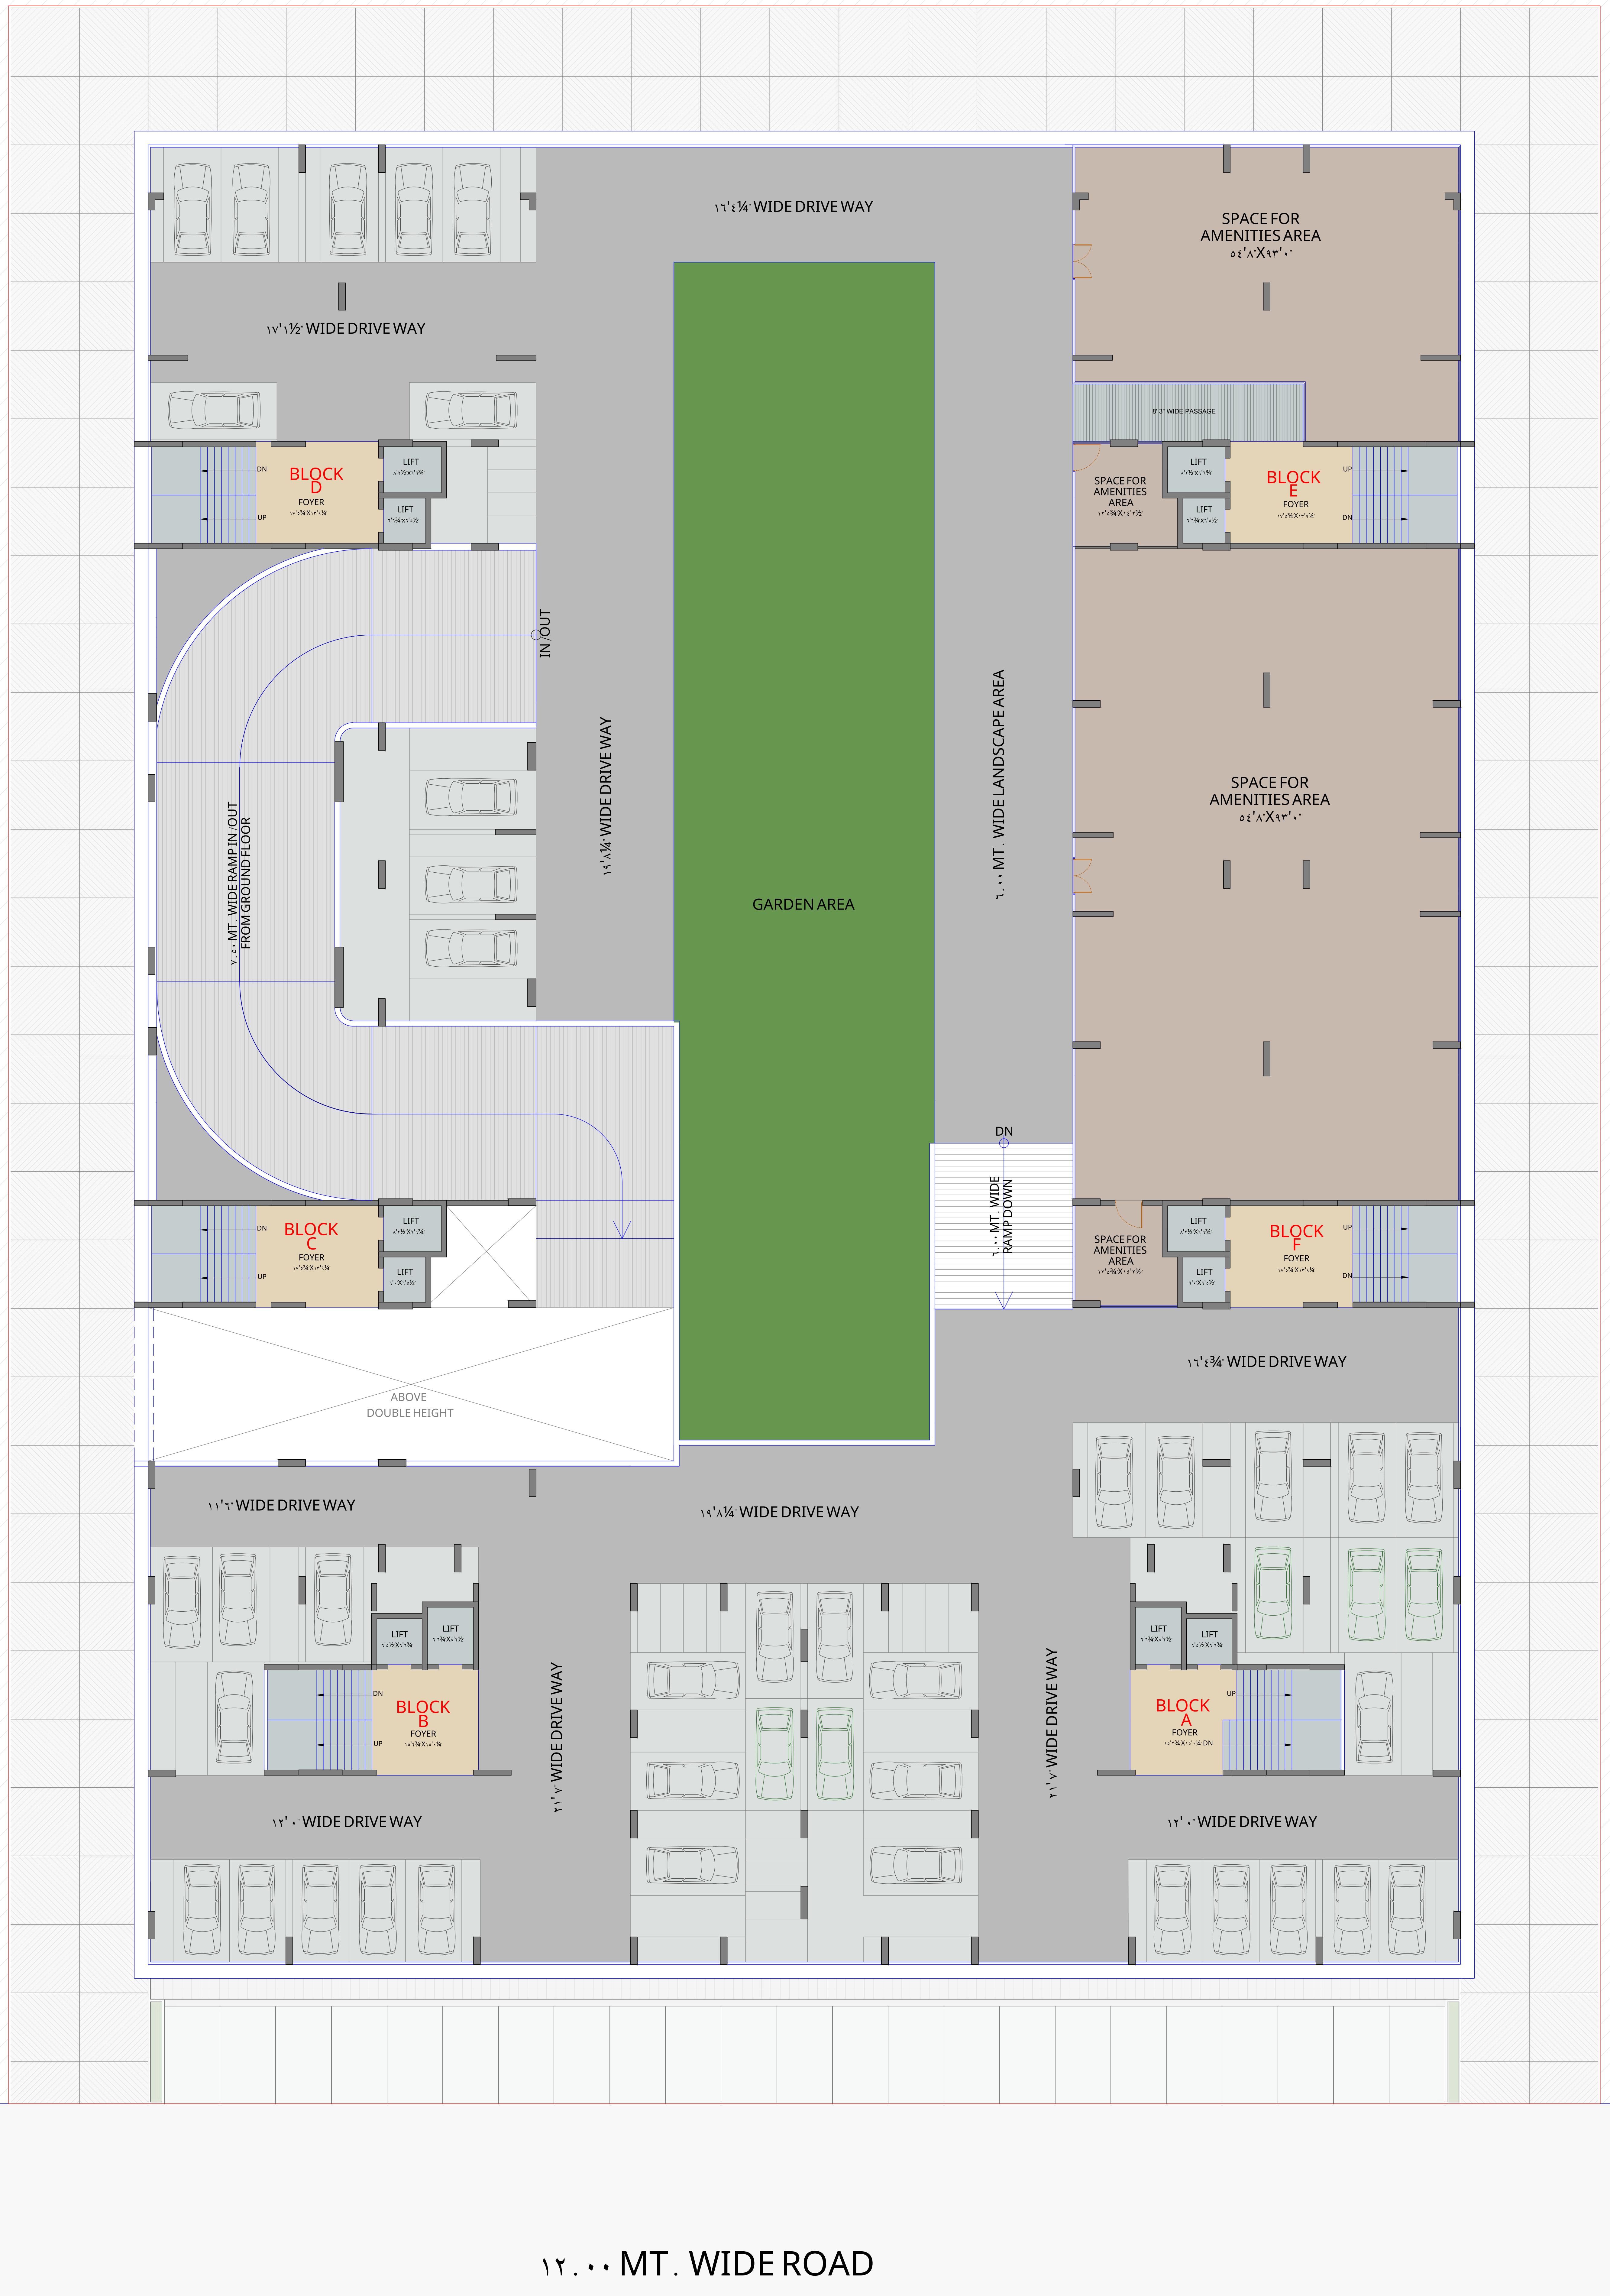
١٦'٤¼" WIDE DRIVE WAY
١٧'١½" WIDE DRIVE WAY
SPACE FOR AMENITIES AREA ٥٤'٨"X٩٣'٠"
8' 3" WIDE PASSAGE
BLOCK D
FOYER ١٧'٥¾"X١٣'٩¼"
LIFT ٨'٢½"X٦'٦¾"
LIFT ٦'٦¾"X٦'٥½"
DN
UP
SPACE FOR AMENITIES AREA ١٢'٥¾"X١٤'٢½"
BLOCK E
FOYER ١٧'٥¾"X١٣'٩¼"
LIFT ٨'٢½"X٦'٦¾"
LIFT ٦'٦¾"X٦'٥½"
IN /OUT
٧.٥٠ MT. WIDE RAMP IN /OUT FROM GROUND FLOOR
١٩'٨¼" WIDE DRIVE WAY
GARDEN AREA
٦.٠٠ MT. WIDE LANDSCAPE AREA
SPACE FOR AMENITIES AREA ٥٤'٨"X٩٣'٠"
DN
٦.٠٠ MT. WIDE RAMP DOWN
BLOCK C
FOYER ١٧'٥¾"X١٣'٩¼"
LIFT ٨'٢½"X٦'٦¾"
LIFT ٦'٠"X٦'٥½"
SPACE FOR AMENITIES AREA ١٢'٥¾"X١٤'٢½"
BLOCK F
FOYER ١٧'٥¾"X١٣'٩¼"
LIFT ٨'٢½"X٦'٦¾"
LIFT ٦'٠"X٦'٥½"
ABOVE DOUBLE HEIGHT
١٦'٤¾" WIDE DRIVE WAY
١١'٦" WIDE DRIVE WAY
١٩'٨¼" WIDE DRIVE WAY
LIFT ٦'٥½"X٦'٦¾"
LIFT ٦'٦¾"X٨'٢½"
BLOCK B
FOYER ١٥'٢¾"X١٥'٠¼"
٢١'٧" WIDE DRIVE WAY
٢١'٧" WIDE DRIVE WAY
LIFT ٦'٦¾"X٨'٢½"
LIFT ٦'٥½"X٦'٦¾"
BLOCK A
FOYER ١٥'٢¾"X١٥'٠¼"
١٢'٠" WIDE DRIVE WAY
١٢'٠" WIDE DRIVE WAY
١٢.٠٠ MT. WIDE ROAD

١ST FLOOR PLAN

SHLOK AMALTAS
@ JAGATPUR، AHMEDABAD

ALT-٢٨
٠١-٠١-٢٥

٠٣

DEVELOPED BY
SHLOK GROUP

N

DIPIKA CHAVDA
ARCHITECTS

٣١٢، WEST FACE، opp Turban Restaurant،
Nr baghban Party Plot، Thaltej Hebatpur Rd،
Thaltej، A'BAD-٣٨٠٠٥٤
Mob: +٩١٩٦٠١٣٣٠٦١٠
Email: dipika@arcdc.in

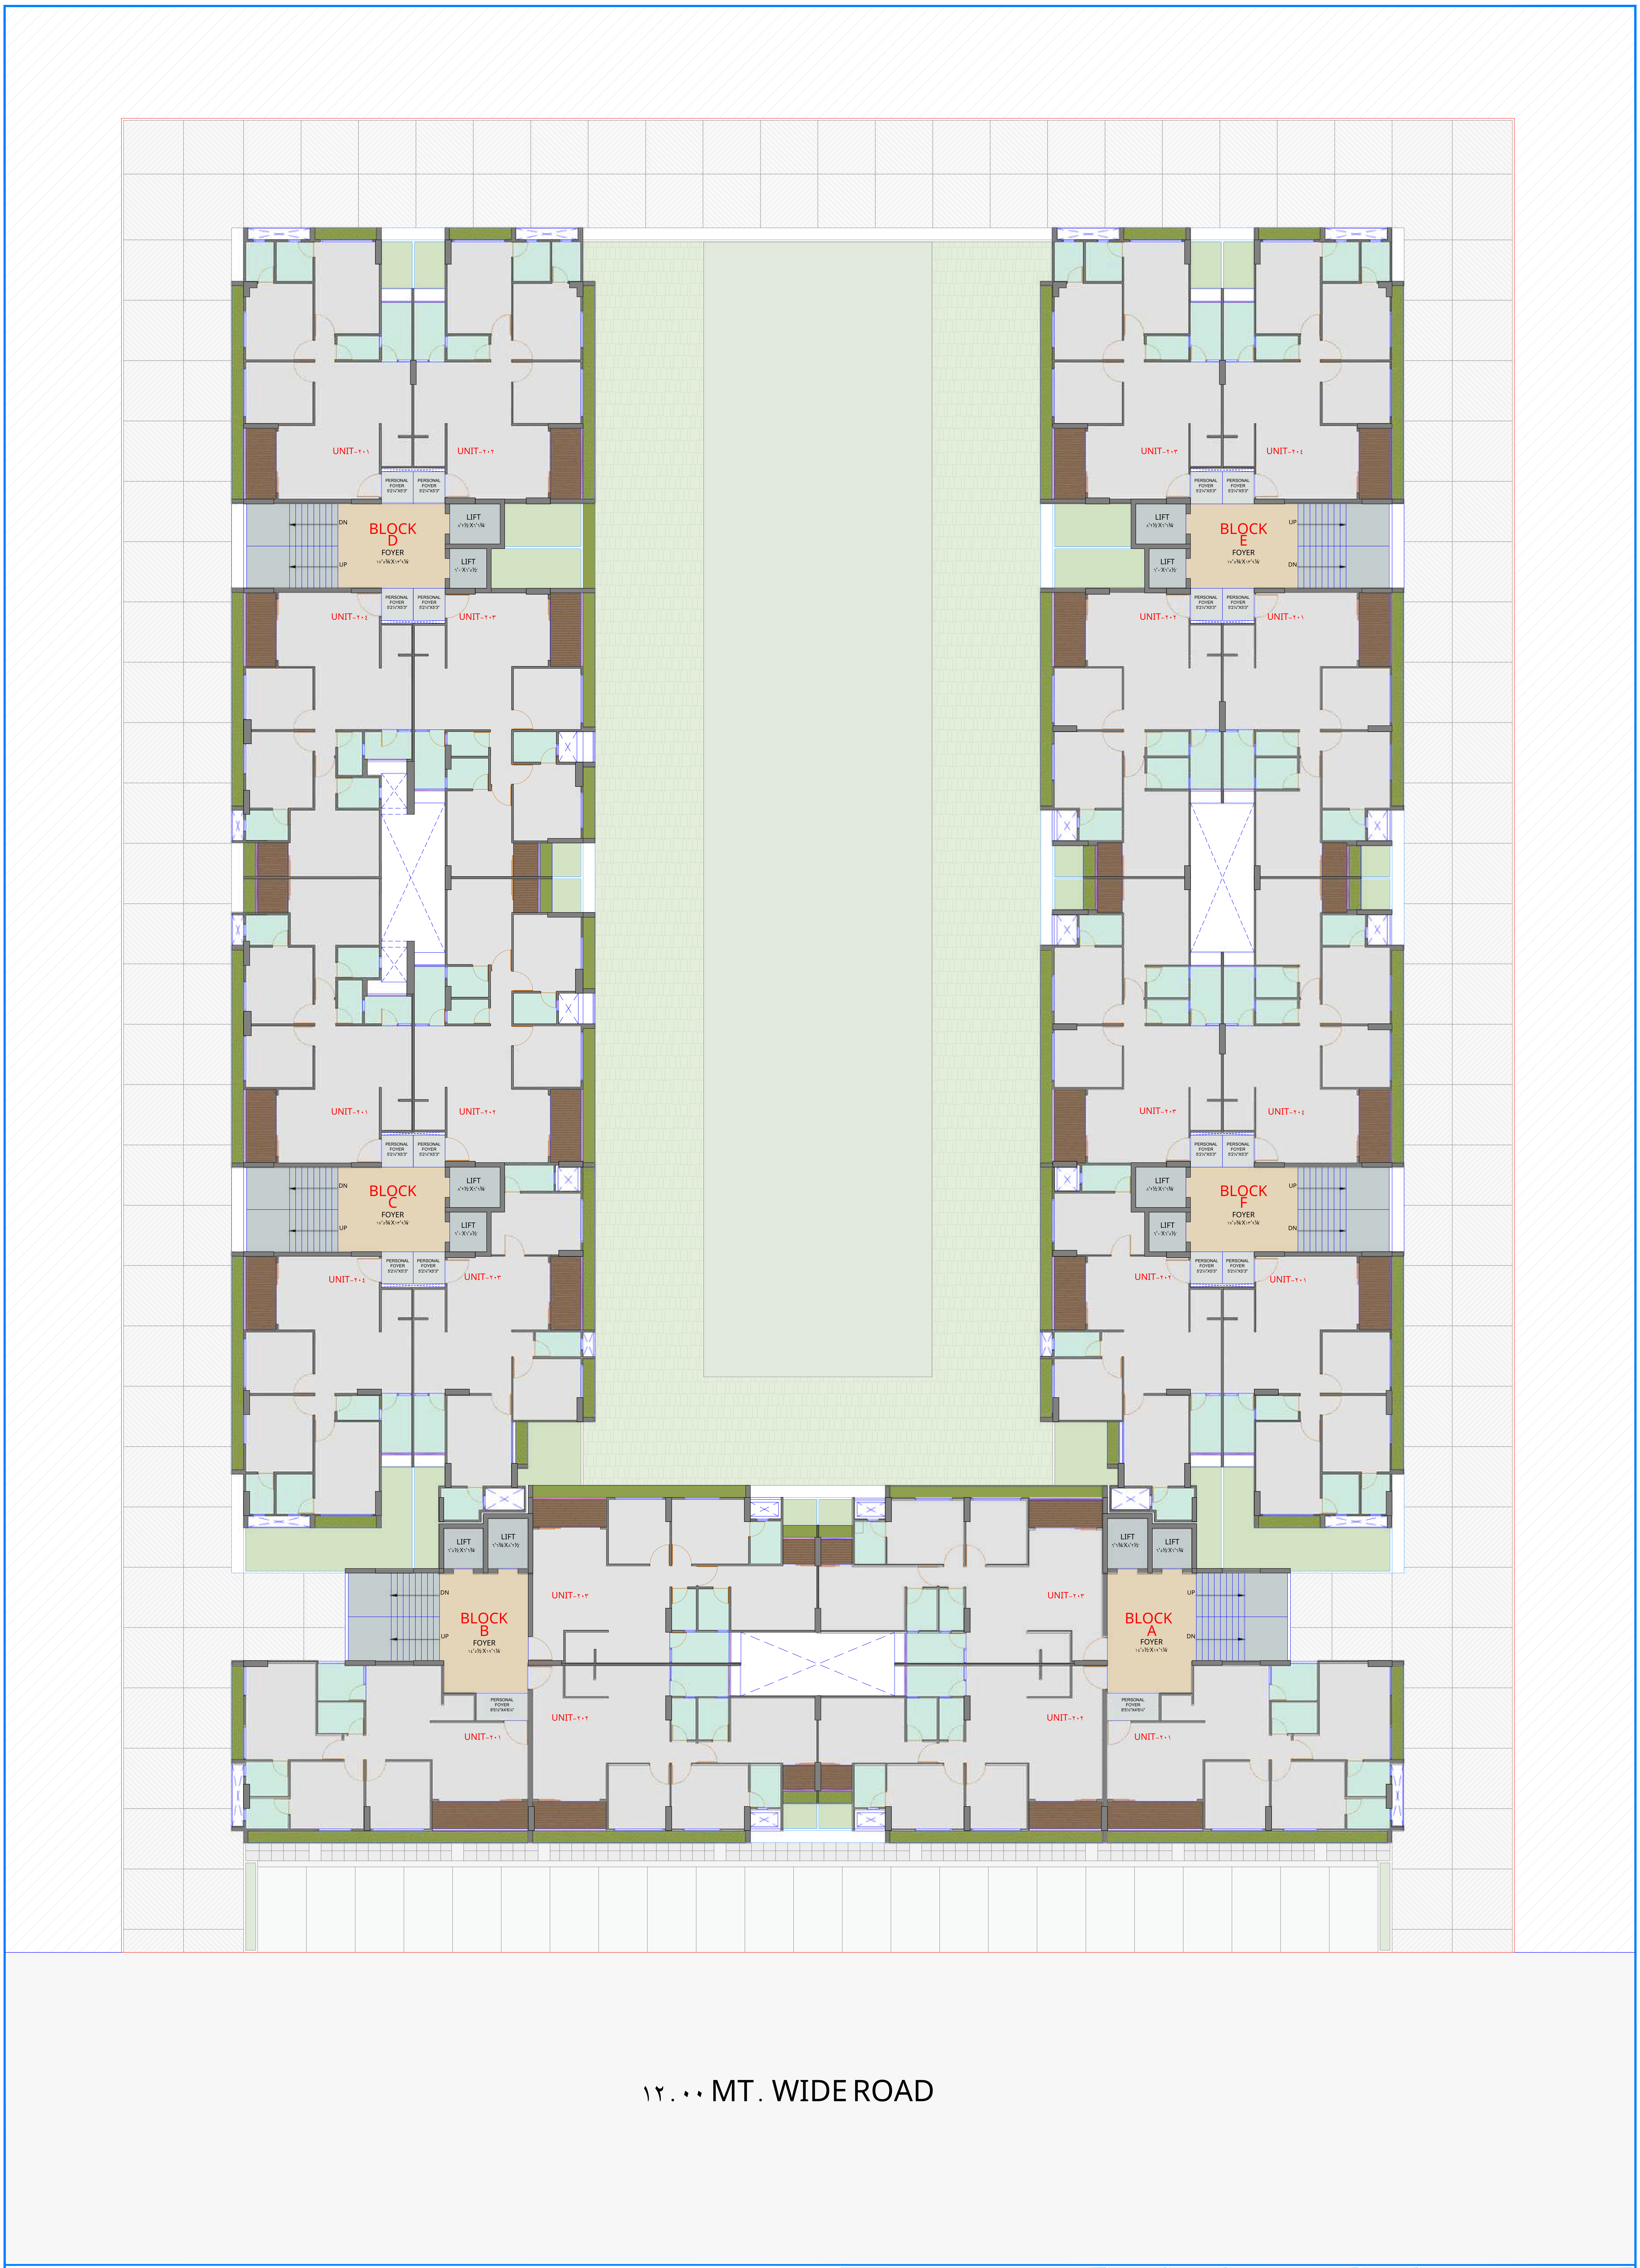
UNIT-٢٠١
UNIT-٢٠٢
PERSONAL FOYER 5'2¼"X5'3"
BLOCK D
FOYER
١٧'٥¾"X١٣'٩¼"
LIFT
٨'٢½"X٦'٦¾"
LIFT
٦'٠"X٦'٥½"
DN
UP
UNIT-٢٠٤
UNIT-٢٠٣
UNIT-٢٠٣
UNIT-٢٠٤
BLOCK E
FOYER
١٧'٥¾"X١٣'٩¼"
LIFT
٨'٢½"X٦'٦¾"
LIFT
٦'٠"X٦'٥½"
UP
DN
UNIT-٢٠٢
UNIT-٢٠١
UNIT-٢٠١
UNIT-٢٠٢
BLOCK C
FOYER
١٧'٥¾"X١٣'٩¼"
LIFT
٨'٢½"X٦'٦¾"
LIFT
٦'٠"X٦'٥½"
DN
UP
UNIT-٢٠٤
UNIT-٢٠٣
UNIT-٢٠٣
UNIT-٢٠٤
BLOCK F
FOYER
١٧'٥¾"X١٣'٩¼"
LIFT
٨'٢½"X٦'٦¾"
LIFT
٦'٠"X٦'٥½"
UP
DN
UNIT-٢٠٢
UNIT-٢٠١
LIFT
٦'٥½"X٦'٦¾"
LIFT
٦'٦¾"X٨'٢½"
BLOCK B
FOYER
١٤'٥½"X١٩'٦¼"
DN
UP
PERSONAL FOYER 8'5½"X4'6¼"
UNIT-٢٠٣
UNIT-٢٠٢
UNIT-٢٠١
LIFT
٦'٦¾"X٨'٢½"
LIFT
٦'٥½"X٦'٦¾"
BLOCK A
FOYER
١٤'٥½"X١٩'٦¼"
UP
DN
PERSONAL FOYER 8'5½"X4'6¼"
UNIT-٢٠٣
UNIT-٢٠٢
UNIT-٢٠١
١٢.٠٠ MT. WIDE ROAD

٢ND TO ٦TH FLOOR LAYOUT PLAN

SHLOK AMALTAS
@JAGATPUR، AHMEDABAD

ALT-٢٨
٠١-٠١-٢٥

٠٤

DEVELOPED BY
SHLOK GROUP

N

DIPIKA CHAVDA
ARCHITECTS

٣١٢، WEST FACE، opp Turban Restaurant،
Nr baghban Party Plot، Thaltej Hebatpur Rd،
Thaltej، A'BAD-٣٨٠٠٥٤
Mob: +٩١ ٩٦٠١٣٣٠٦١٠
Email: dipika@arcdc.in

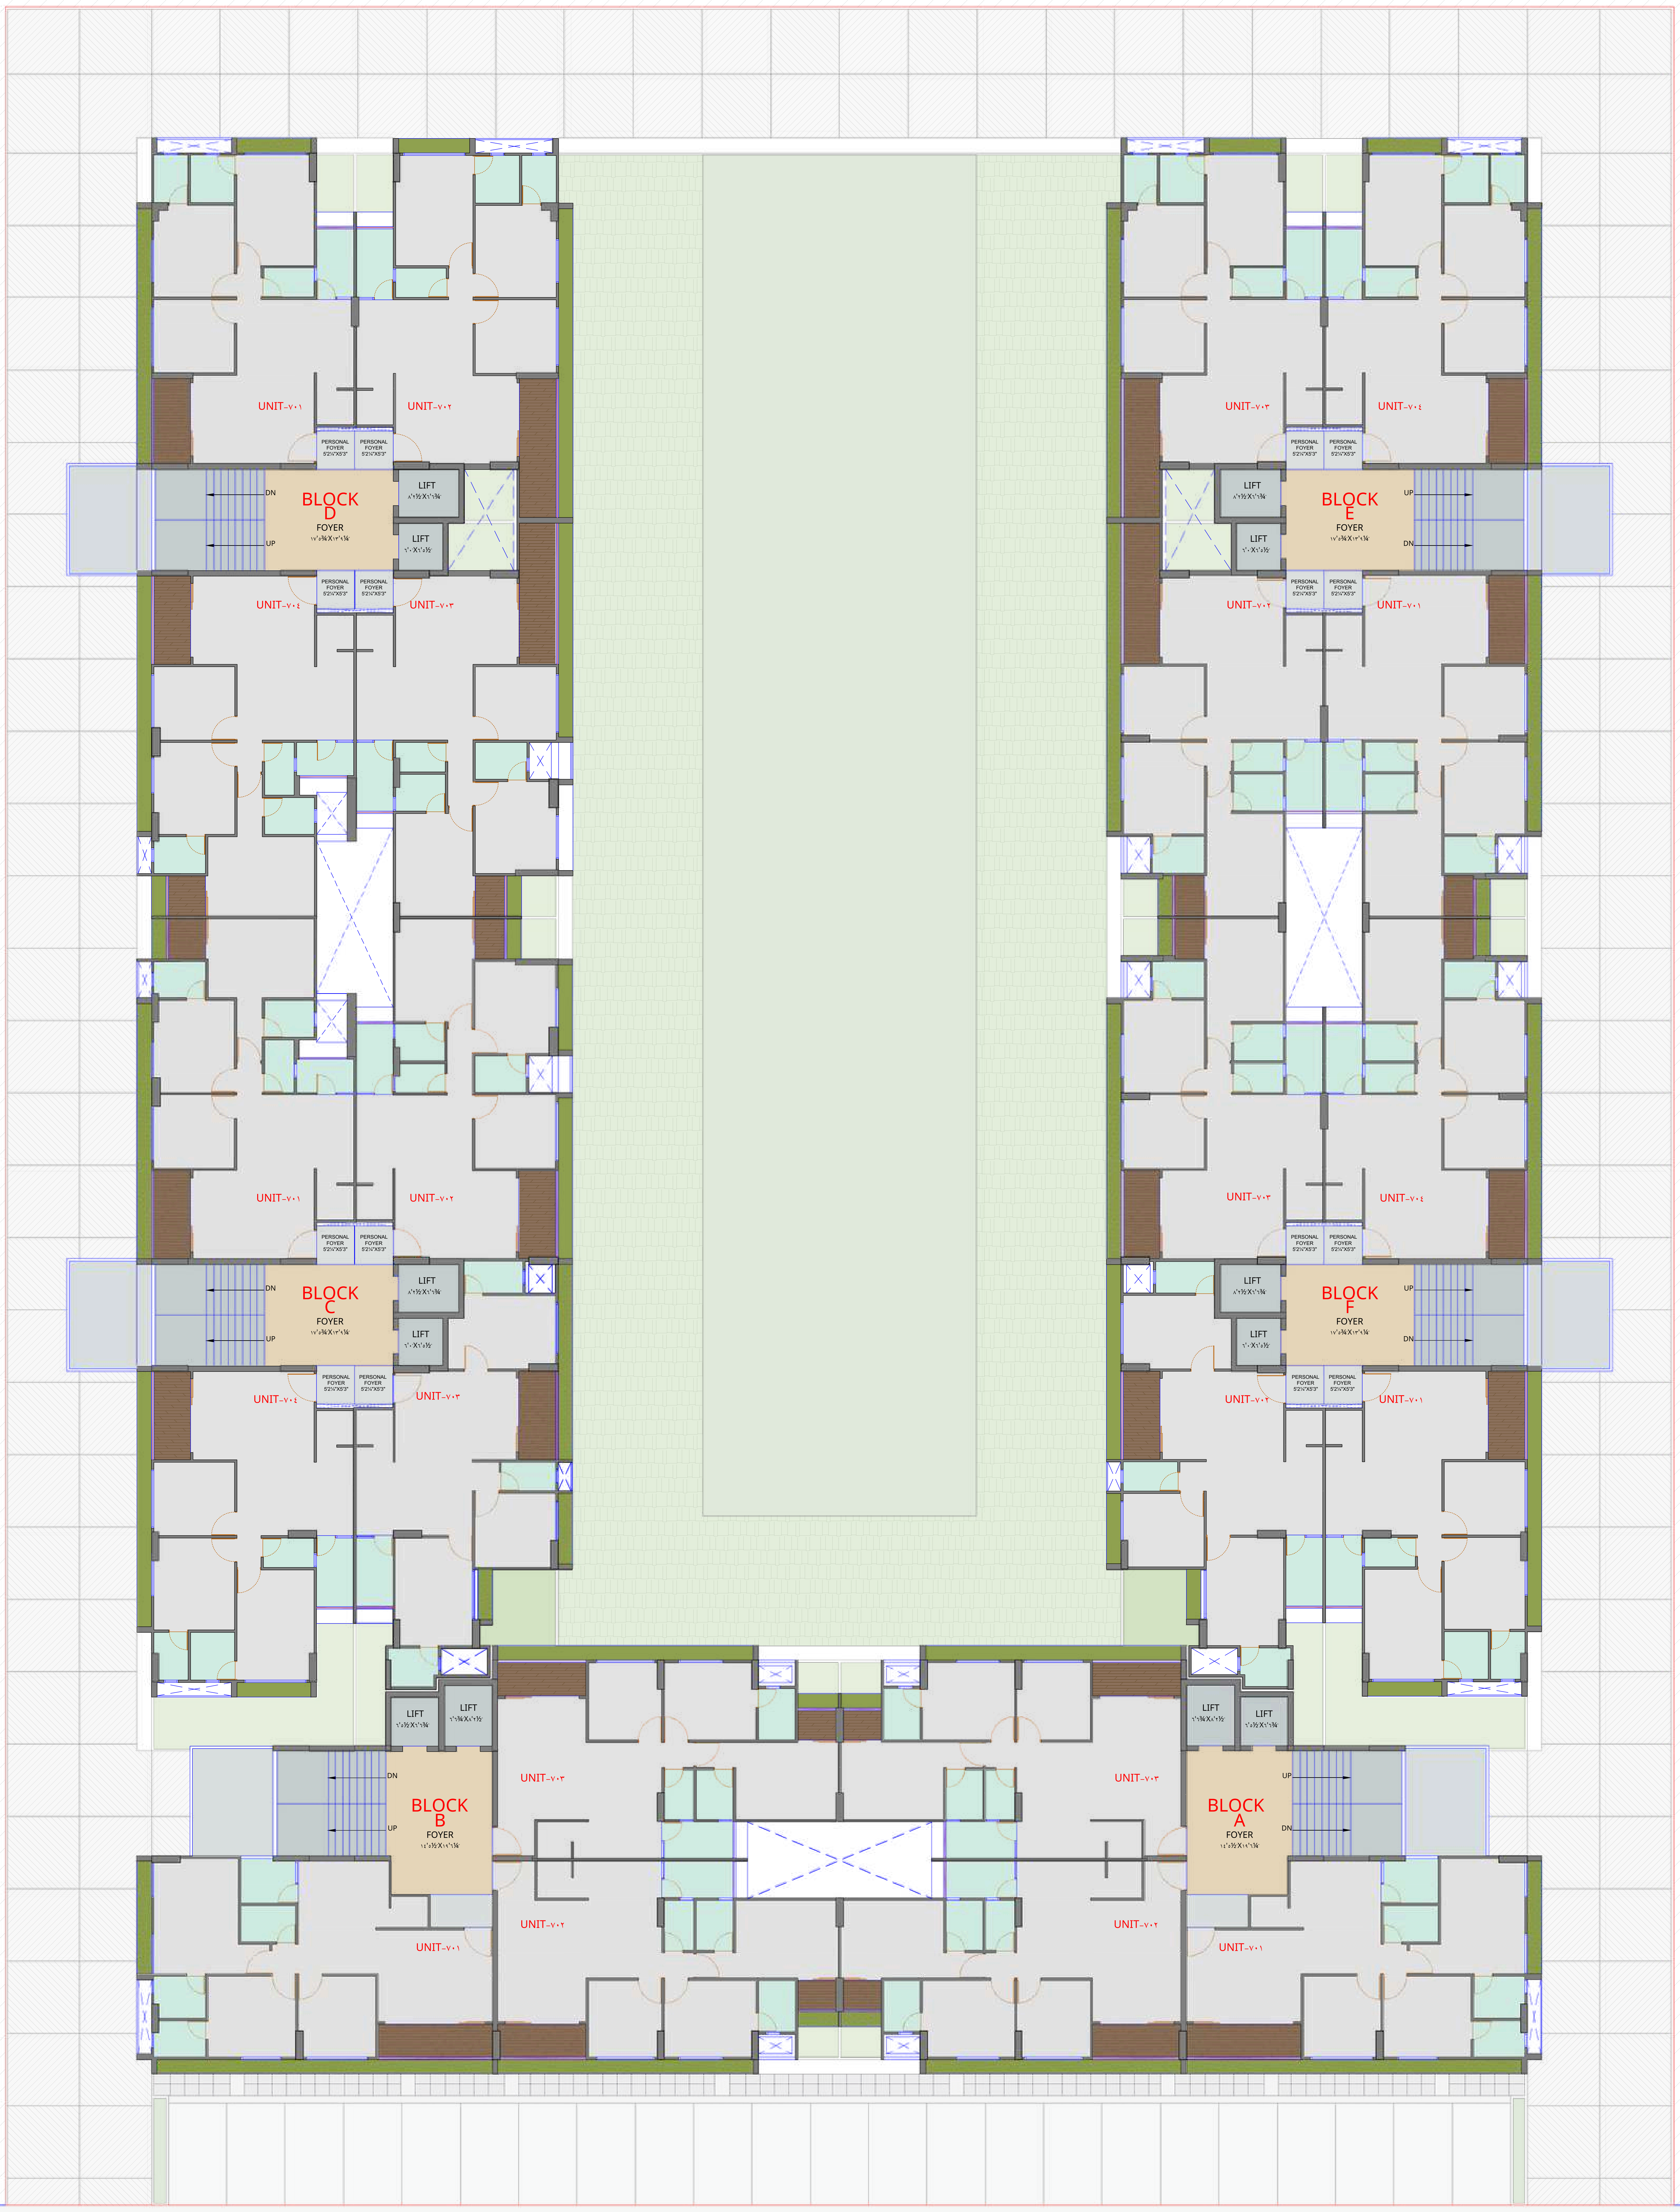
UNIT-۷۰۱
UNIT-۷۰۲
UNIT-۷۰۳
UNIT-۷۰٤
PERSONAL FOYER 5'2¼"X5'3"
BLOCK D
FOYER ۱۷'٥¾"X۱۳'۹¼"
LIFT ۸'۲½"X٦'٦¾"
LIFT ٦'۰"X٦'٥½"
DN
UP
BLOCK E
BLOCK C
BLOCK F
BLOCK B
BLOCK A
FOYER
LIFT

۱۲.۰۰ MT. WIDE ROAD

۷TH TO ۱۰TH FLOOR LAYOUT PLAN

SHLOK AMALTAS
@JAGATPUR، AHMEDABAD

ALT-۲۸
۰۱-۰۱-۲٥

۰٥

DEVELOPED BY
SHLOK GROUP

N

DIPIKA CHAVDA
ARCHITECTS

۳۱۲، WEST FACE، opp Turban Restaurant
Nr baghban Party Plot، Thaltej Hebatpur Rd،
Thaltej، A'BAD-۳۸۰۰٥٤
Mob: +۹۱۹٦۰۱۳۳۰٦۱۰
Email: dipika@arcdc.in

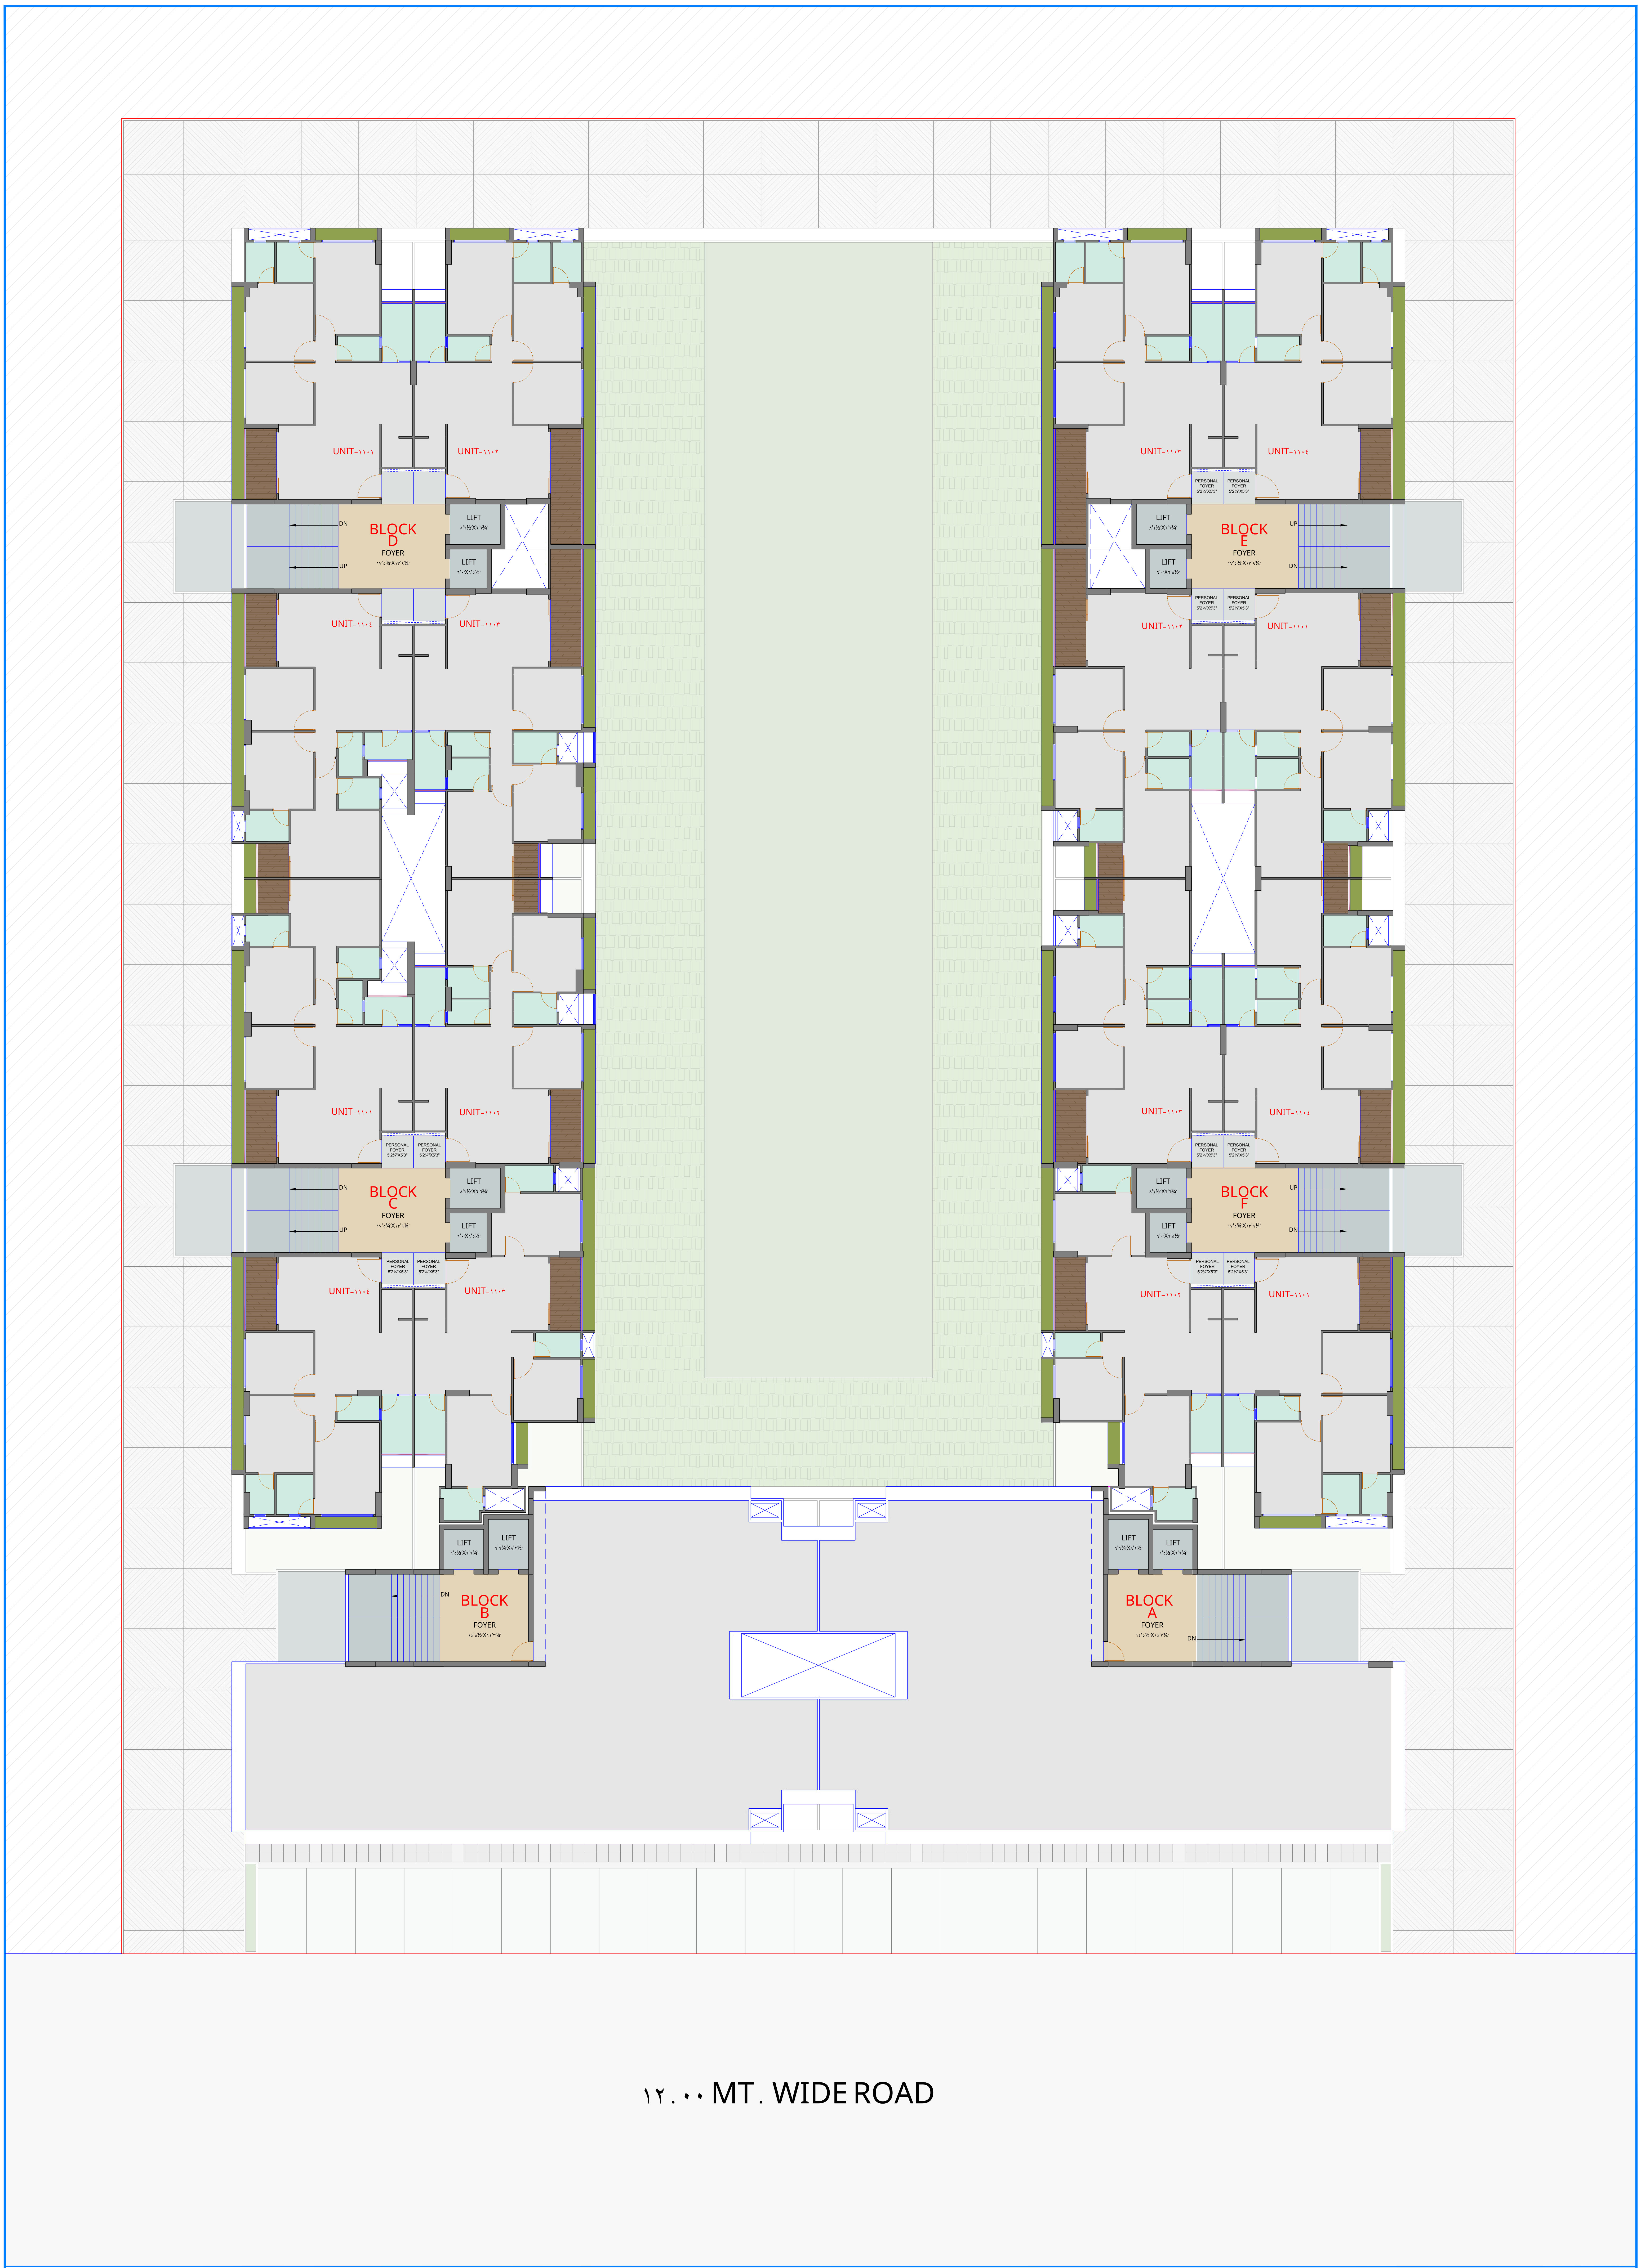
UNIT-١١٠١
UNIT-١١٠٢
BLOCK D
FOYER
١٧'٥¾"X١٣'٩¼"
DN
UP
LIFT
٨'٢½"X٦'٦¾"
LIFT
٦'٠"X٦'٥½"
UNIT-١١٠٤
UNIT-١١٠٣
UNIT-١١٠٣
UNIT-١١٠٤
PERSONAL FOYER 5'2¼"X5'3"
PERSONAL FOYER 5'2¼"X5'3"
LIFT
٨'٢½"X٦'٦¾"
BLOCK E
FOYER
١٧'٥¾"X١٣'٩¼"
UP
DN
LIFT
٦'٠"X٦'٥½"
PERSONAL FOYER 5'2¼"X5'3"
PERSONAL FOYER 5'2¼"X5'3"
UNIT-١١٠٢
UNIT-١١٠١
UNIT-١١٠١
UNIT-١١٠٢
PERSONAL FOYER 5'2¼"X5'3"
PERSONAL FOYER 5'2¼"X5'3"
BLOCK C
FOYER
١٧'٥¾"X١٣'٩¼"
DN
UP
LIFT
٨'٢½"X٦'٦¾"
LIFT
٦'٠"X٦'٥½"
PERSONAL FOYER 5'2¼"X5'3"
PERSONAL FOYER 5'2¼"X5'3"
UNIT-١١٠٤
UNIT-١١٠٣
UNIT-١١٠٣
UNIT-١١٠٤
PERSONAL FOYER 5'2¼"X5'3"
PERSONAL FOYER 5'2¼"X5'3"
LIFT
٨'٢½"X٦'٦¾"
BLOCK F
FOYER
١٧'٥¾"X١٣'٩¼"
UP
DN
LIFT
٦'٠"X٦'٥½"
PERSONAL FOYER 5'2¼"X5'3"
PERSONAL FOYER 5'2¼"X5'3"
UNIT-١١٠٢
UNIT-١١٠١
LIFT
٦'٥½"X٦'٦¾"
LIFT
٦'٦¾"X٨'٢½"
BLOCK B
FOYER
١٤'٥½"X١٤'٣¼"
DN
LIFT
٦'٦¾"X٨'٢½"
LIFT
٦'٥½"X٦'٦¾"
BLOCK A
FOYER
١٤'٥½"X١٤'٣¼"
DN
١٢.٠٠ MT. WIDE ROAD

١١TH FLOOR LAYOUT PLAN

SHLOK AMALTAS
@JAGATPUR، AHMEDABAD

ALT-٢٨
٠١-٠١-٢٥

٠٦

DEVELOPED BY
SHLOK GROUP

N

DIPIKA CHAVDA
ARCHITECTS

٣١٢، WEST FACE، opp Turban Restaurant،
Nr baghban Party Plot، Thaltej Hebatpur Rd،
Thaltej، A'BAD-٣٨٠٠٥٤
Mob: +٩١ ٩٦٠١٣٣٠٦١٠
Email: dipika@arcdc.in

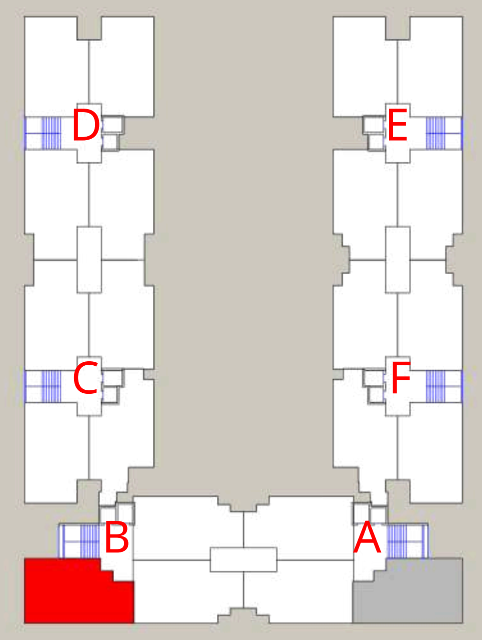

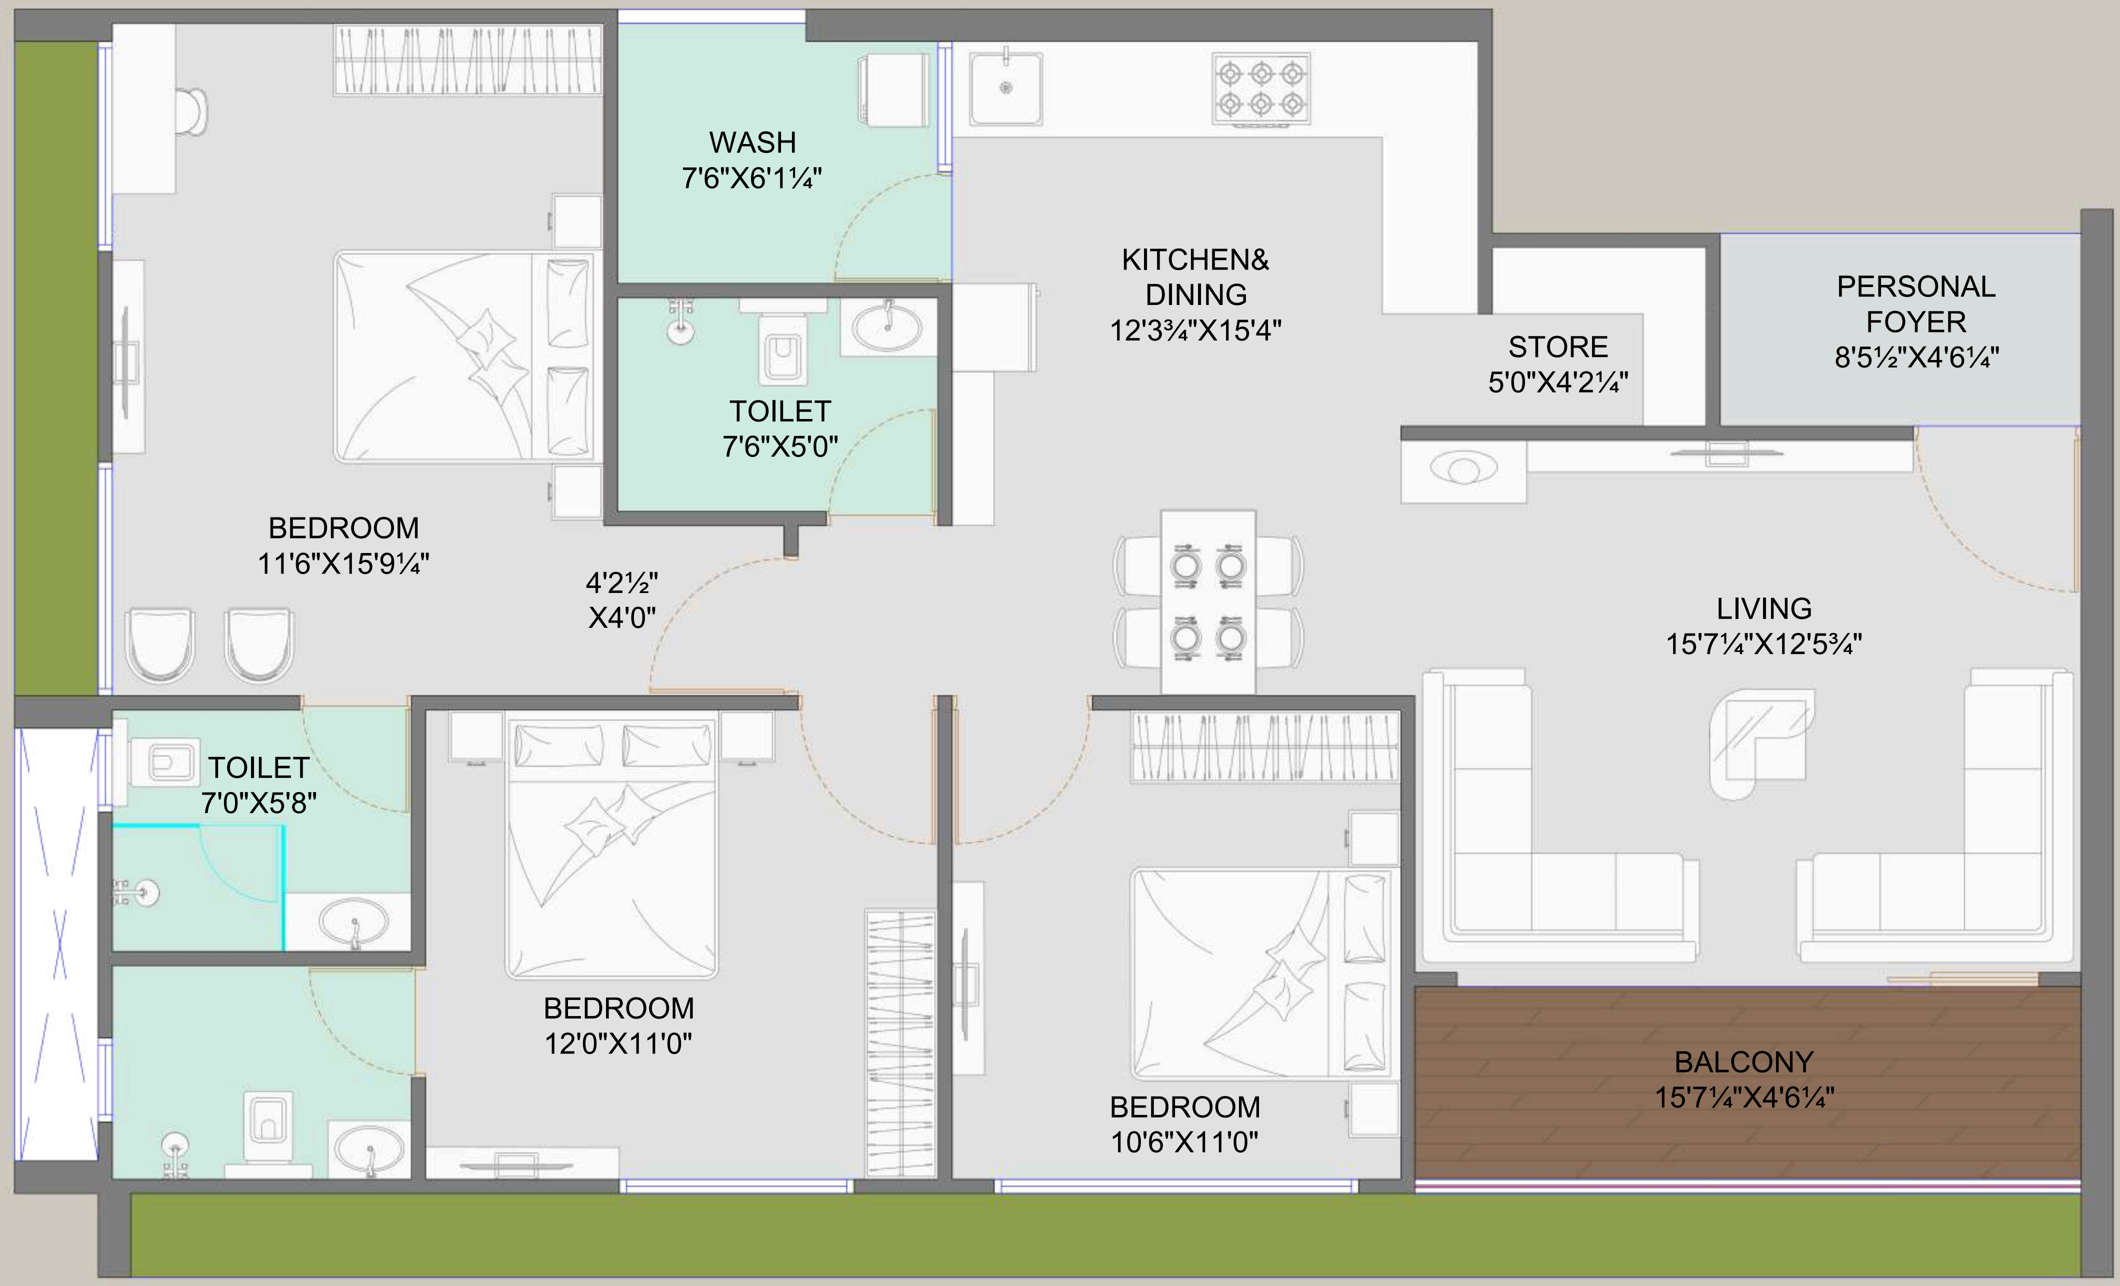
WASH
7'6"X6'1¼"
KITCHEN&
DINING
12'3¾"X15'4"
STORE
5'0"X4'2¼"
PERSONAL
FOYER
8'5½"X4'6¼"
TOILET
7'6"X5'0"
BEDROOM
11'6"X15'9¼"
4'2½"
X4'0"
LIVING
15'7¼"X12'5¾"
TOILET
7'0"X5'8"
BEDROOM
12'0"X11'0"
BEDROOM
10'6"X11'0"
BALCONY
15'7¼"X4'6¼"

BLOCK-B TYPICAL FLOOR LAYOUT PLAN (UNIT-٢٠١)

SHLOK AMALTAS
@JAGATPUR، AHMEDABAD

ALT-٢٨
٠١-٠١-٢٥

٠٧

DEVELOPED BY
SHLOK GROUP

N

DIPIKA CHAVDA
ARCHITECTS

٣١٢، WEST FACE، opp Turban Restaurant،
Nr baghban Party Plot، Thaltej Hebatpur Rd،
Thaltej، A'BAD-٣٨٠٠٥٤
Mob: +٩١ ٩٦٠١٣٣٠٦١٠
Email: dipika@arcdc.in

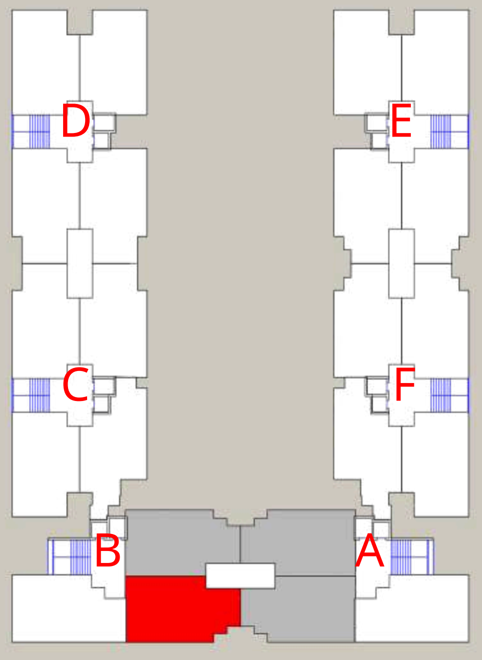

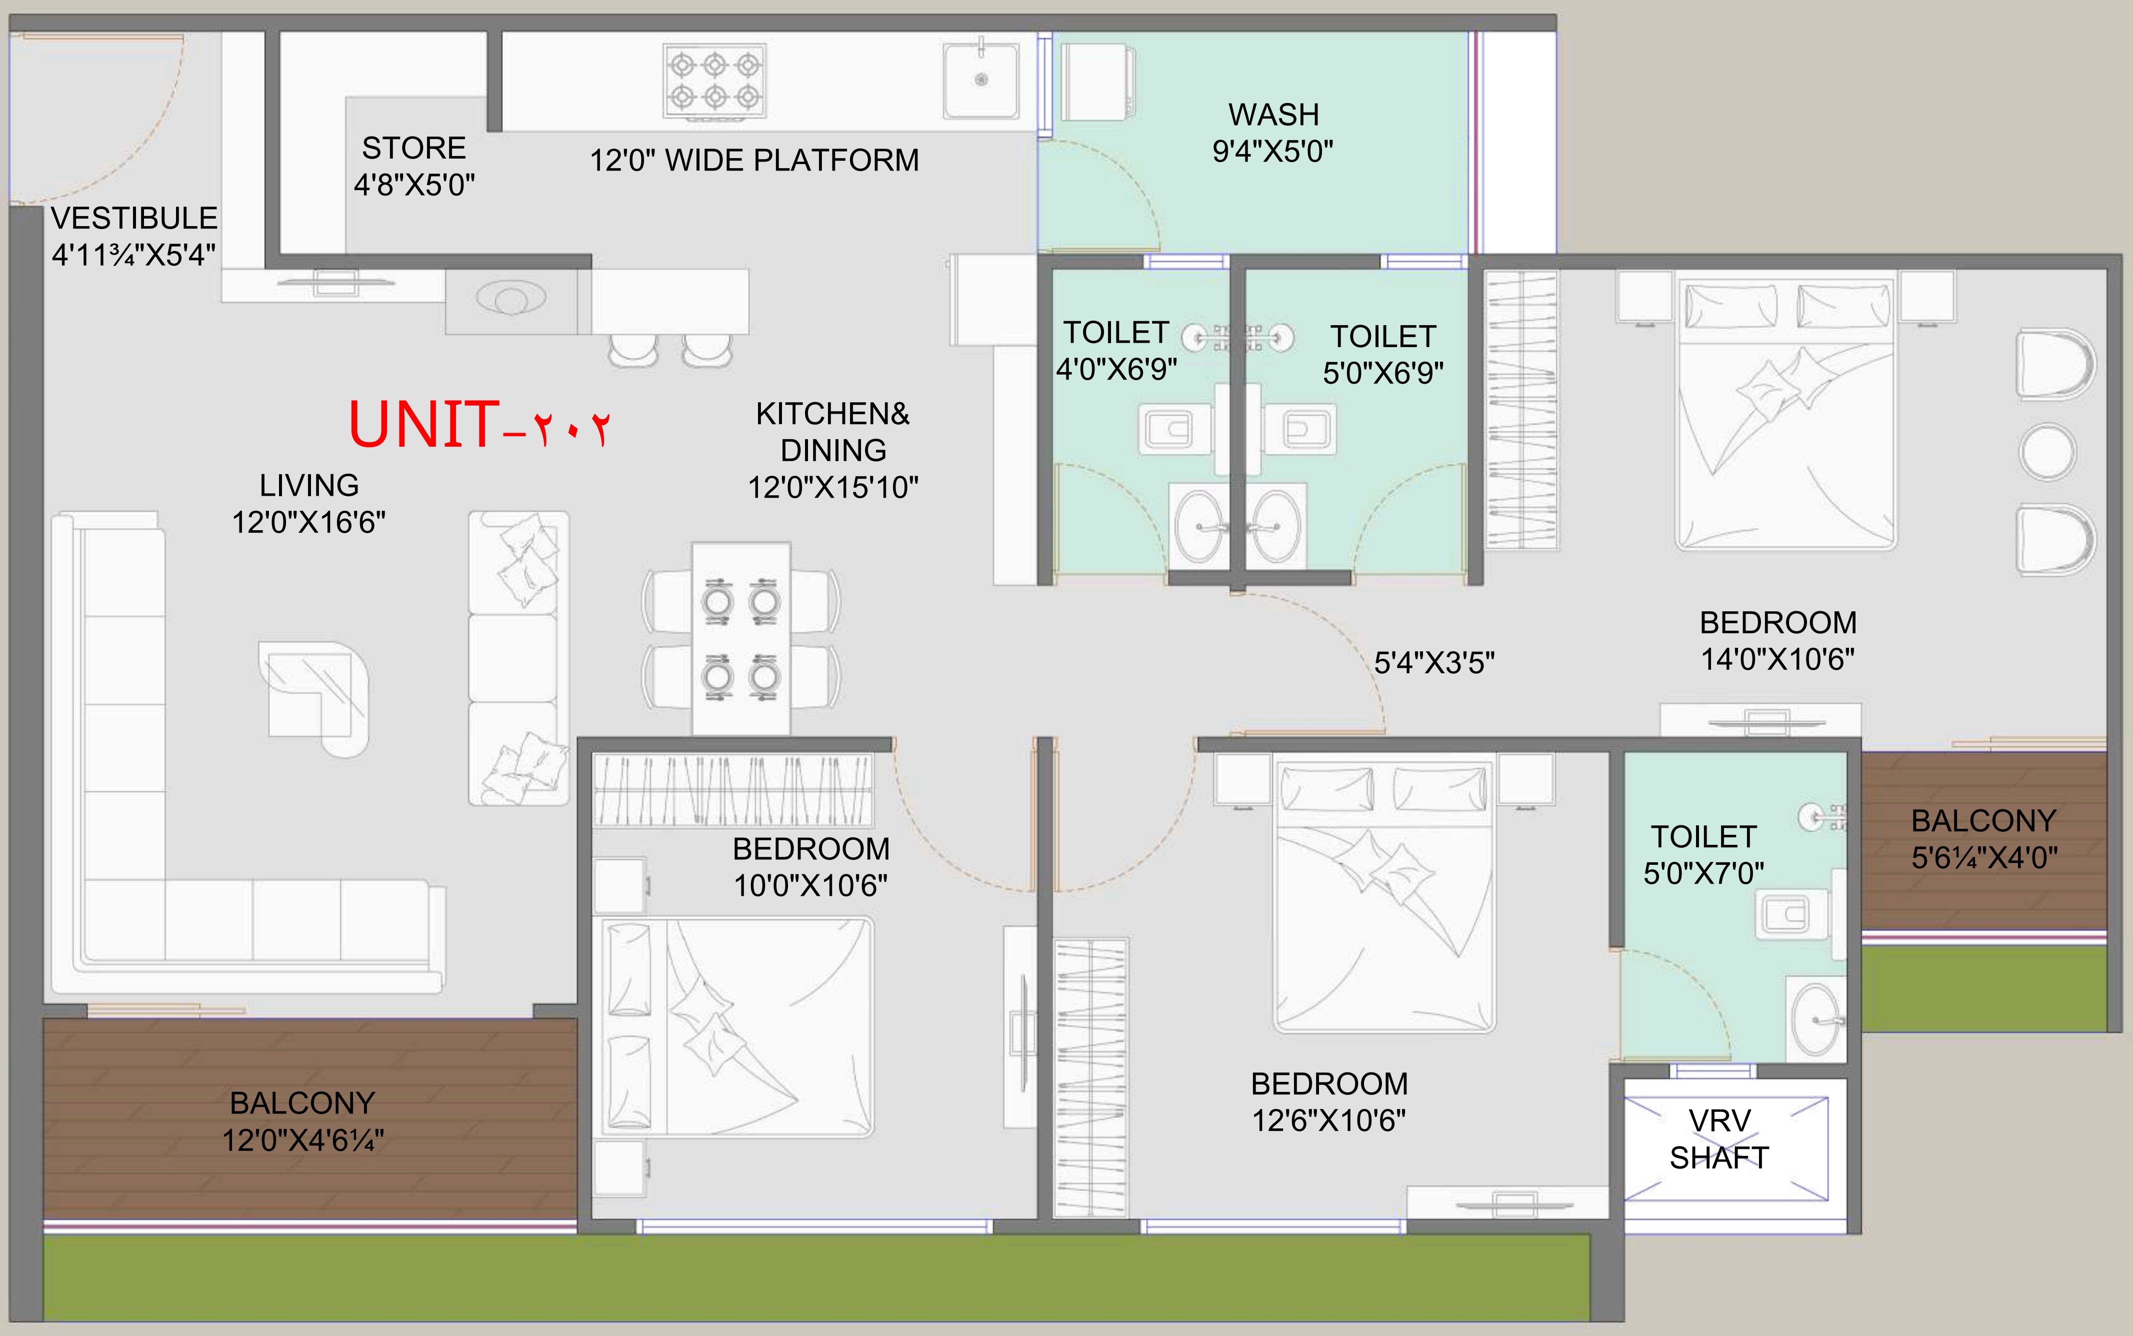
VESTIBULE
4'11¾"X5'4"
STORE
4'8"X5'0"
12'0" WIDE PLATFORM
WASH
9'4"X5'0"
UNIT-٢٠٢
LIVING
12'0"X16'6"
KITCHEN&
DINING
12'0"X15'10"
TOILET
4'0"X6'9"
TOILET
5'0"X6'9"
5'4"X3'5"
BEDROOM
14'0"X10'6"
BEDROOM
10'0"X10'6"
TOILET
5'0"X7'0"
BALCONY
5'6¼"X4'0"
BALCONY
12'0"X4'6¼"
BEDROOM
12'6"X10'6"
VRV
SHAFT

BLOCK-B TYPICAL FLOOR LAYOUT PLAN (UNIT-٢٠٢)

SHLOK AMALTAS	ALT-٢٨	٠٨	DEVELOPED BY SHLOK GROUP	N	DIPIKA CHAVDA ARCHITECTS
@JAGATPUR، AHMEDABAD	٠١-٠١-٢٥				

٢١٢، WEST FACE، opp Turban Restaurant،
Nr baghban Party Plot، Thaltej Hebatpur Rd،
Thaltej، A'BAD-٣٨٠٠٥٤
Mob: +٩١ ٩٦٠١٣٣٠٦١٠
Email: dipika@arcdc.in

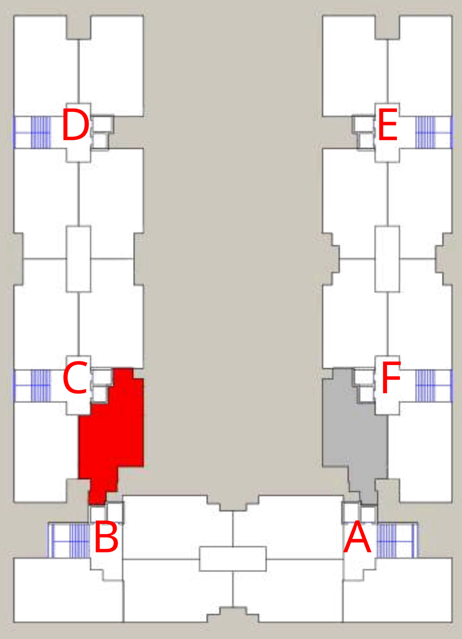

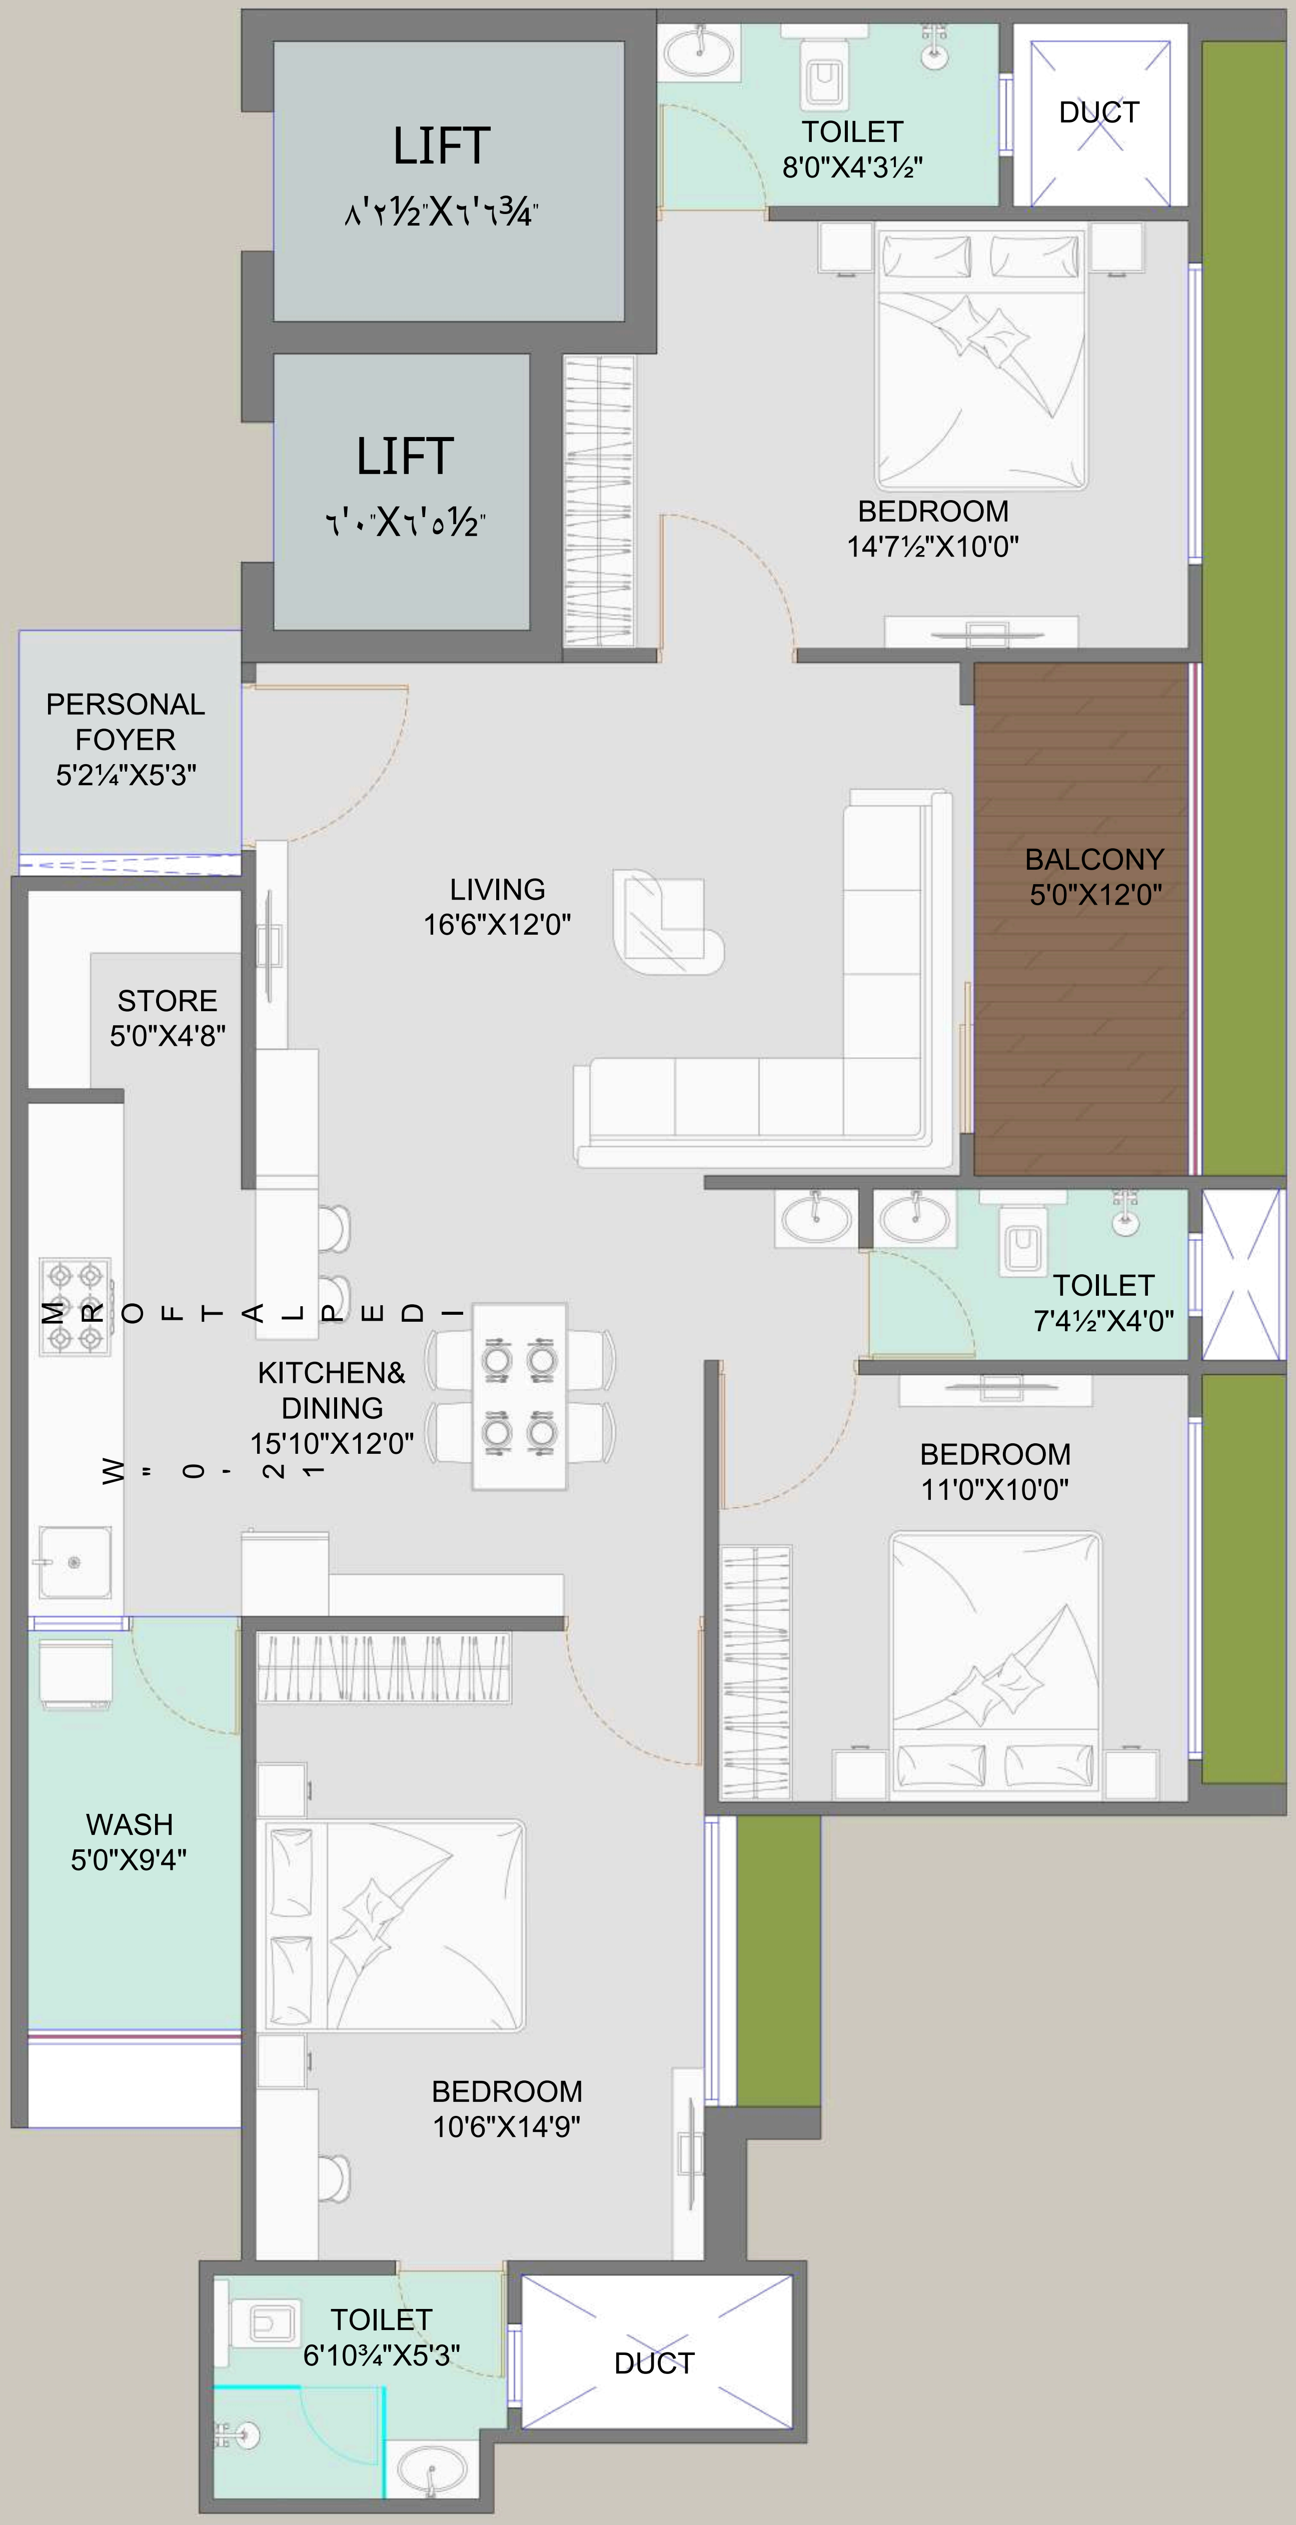
LIFT
٨'٢½"X٦'٦¾"
LIFT
٦'٠"X٦'٥½"
TOILET
8'0"X4'3½"
DUCT
BEDROOM
14'7½"X10'0"
PERSONAL
FOYER
5'2¼"X5'3"
LIVING
16'6"X12'0"
BALCONY
5'0"X12'0"
STORE
5'0"X4'8"
MROFTALPEDI
KITCHEN&
DINING
15'10"X12'0"
W"0-21
TOILET
7'4½"X4'0"
BEDROOM
11'0"X10'0"
WASH
5'0"X9'4"
BEDROOM
10'6"X14'9"
TOILET
6'10¾"X5'3"
DUCT

BLOCK-C TYPICAL FLOOR LAYOUT PLAN (UNIT-٢٠٣)

SHLOK AMALTAS	ALT-٢٨	٠٩	DEVELOPED BY SHLOK GROUP	N	DIPIKA CHAVDA ARCHITECTS	٣١٢، WEST FACE، opp Turban Restaurant، Nr baghban Party Plot، Thaltej Hebatpur Rd، Thaltej، A'BAD-٣٨٠٠٥٤ Mob: +٩١ ٩٦٠١٣٣٠٦١٠ Email: dipika@arcdc.in
@JAGATPUR، AHMEDABAD	٠١-٠١-٢٥					

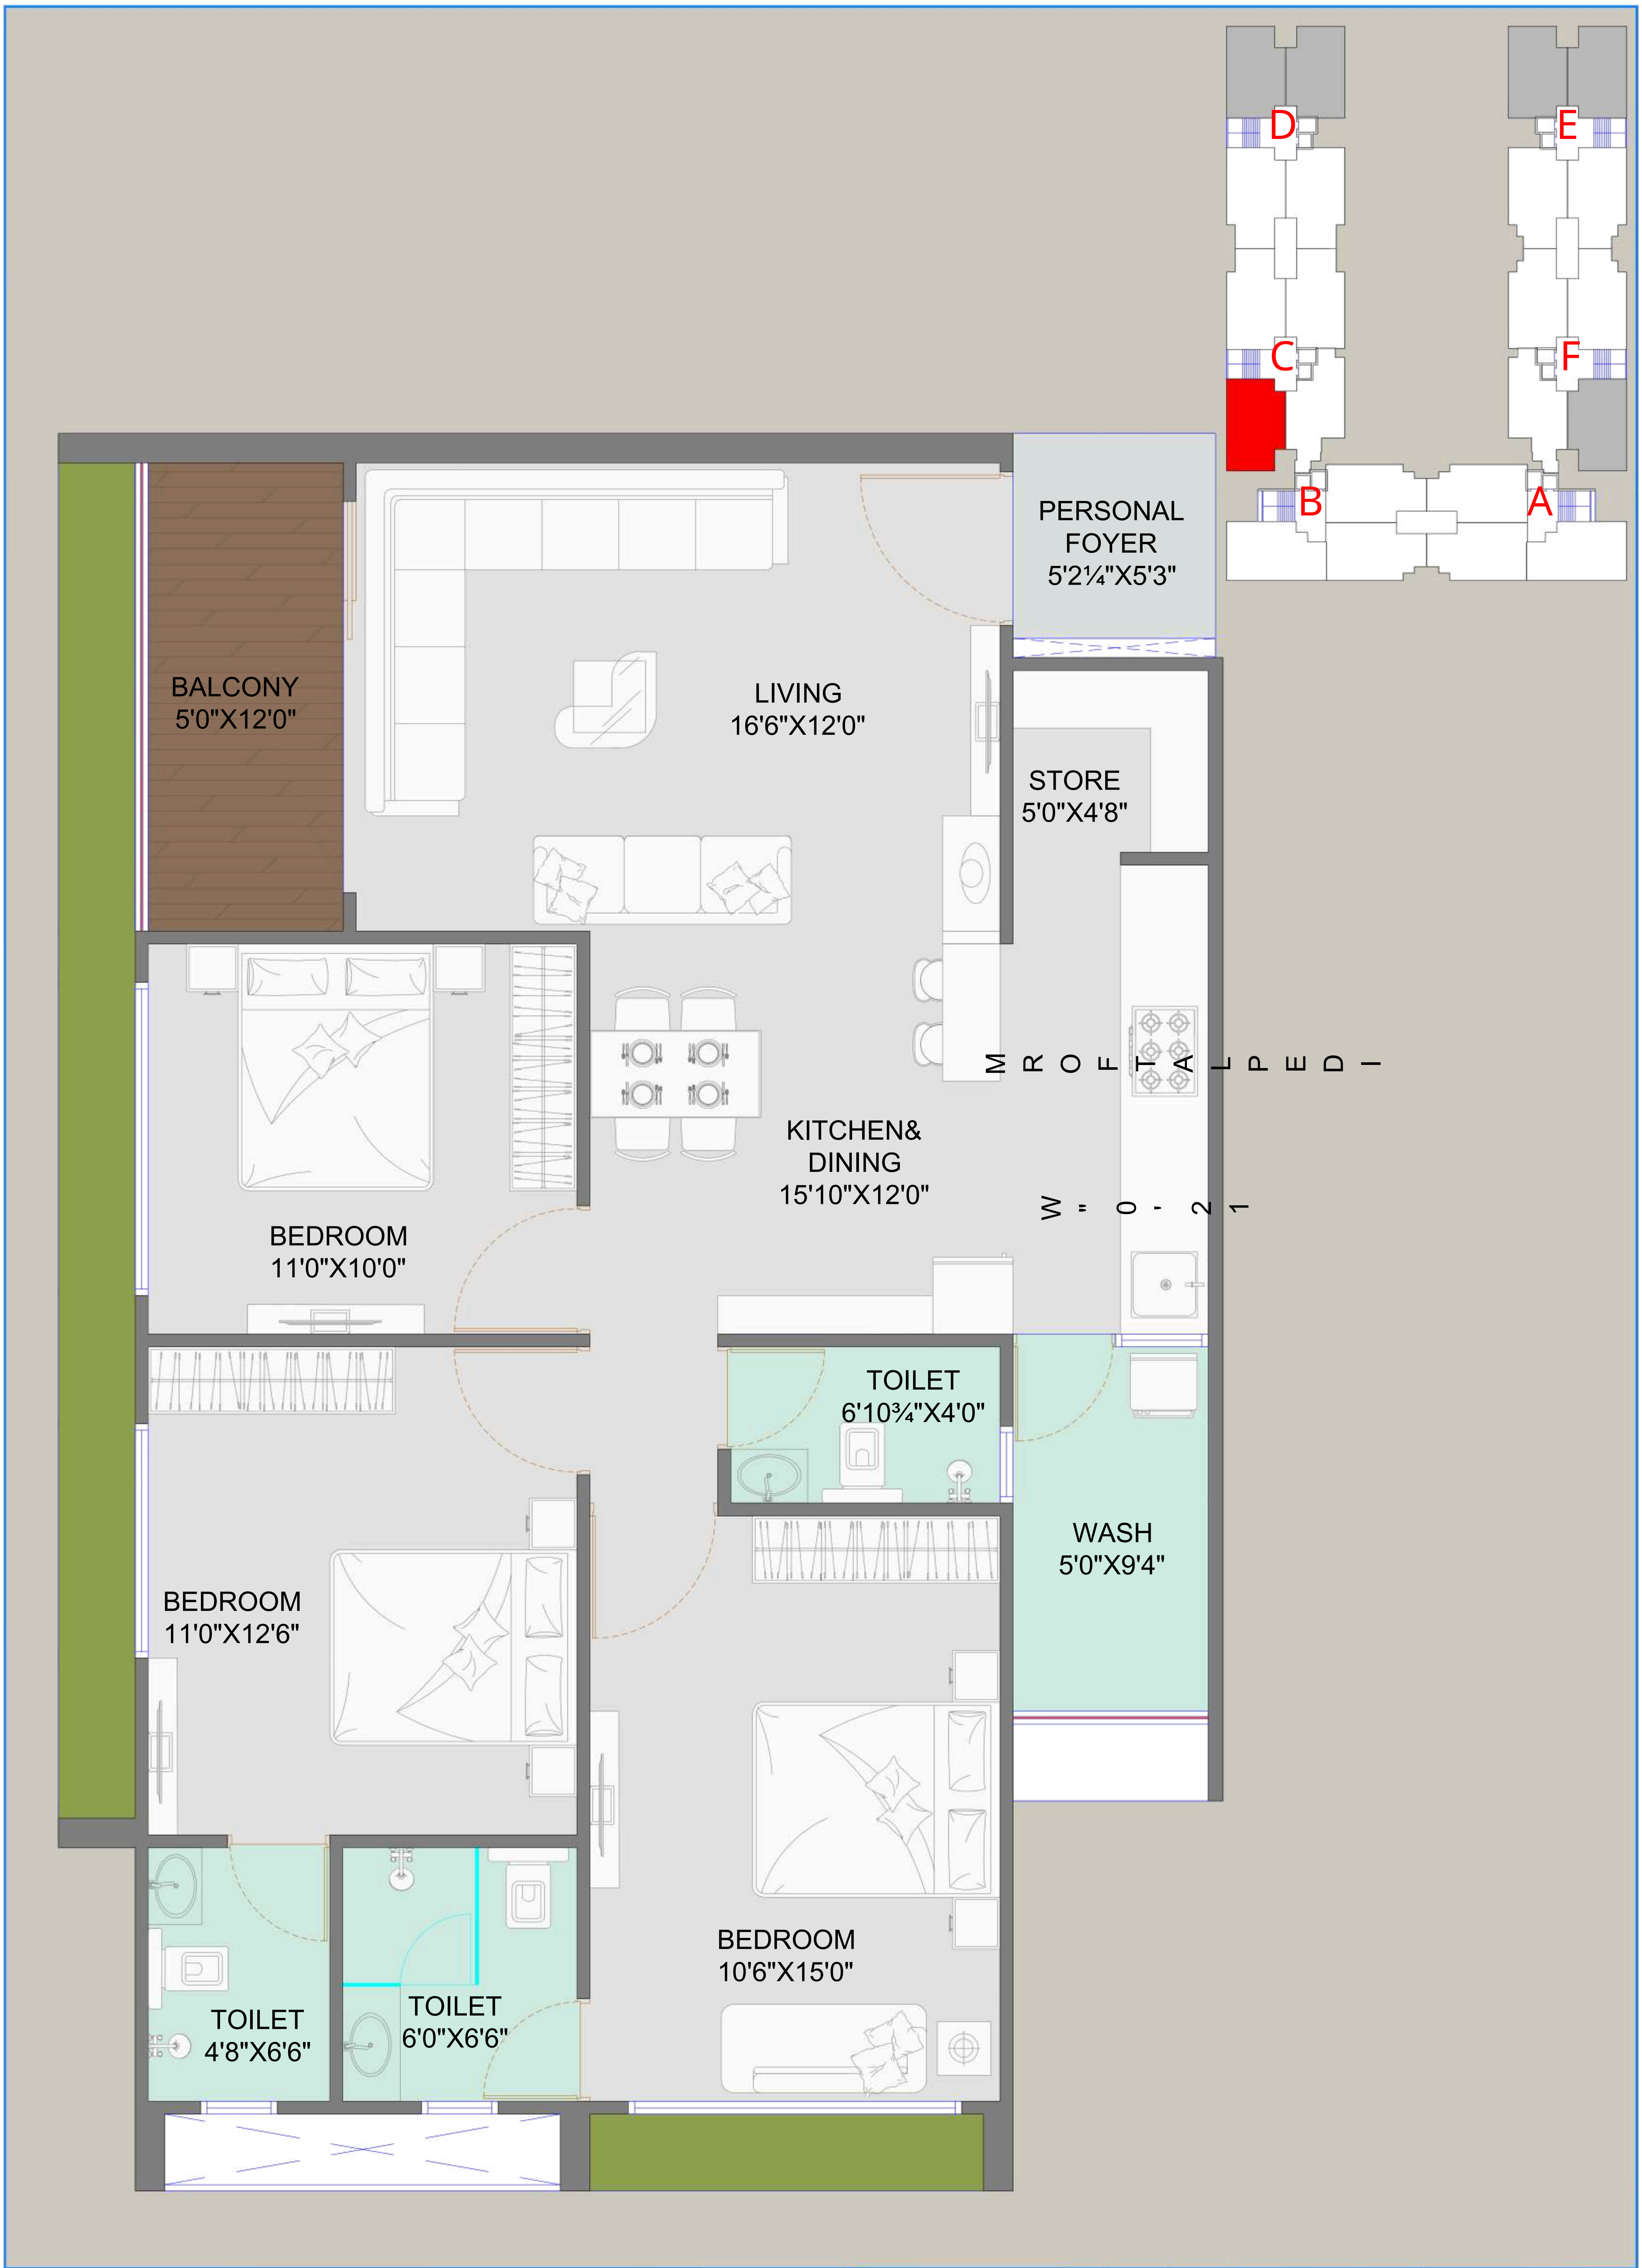
D
E
C
F
B
A
PERSONAL
FOYER
5'2¼"X5'3"
BALCONY
5'0"X12'0"
LIVING
16'6"X12'0"
STORE
5'0"X4'8"
IDEPLATFORM
KITCHEN&
DINING
15'10"X12'0"
12'-0"W
BEDROOM
11'0"X10'0"
TOILET
6'10¾"X4'0"
WASH
5'0"X9'4"
BEDROOM
11'0"X12'6"
BEDROOM
10'6"X15'0"
TOILET
4'8"X6'6"
TOILET
6'0"X6'6"

BLOCK-C TYPICAL FLOOR LAYOUT PLAN (UNIT-٢٠٤)

SHLOK AMALTAS	ALT-٢٨	١٠	DEVELOPED BY SHLOK GROUP	N	DIPIKA CHAVDA ARCHITECTS	٣١٢، WEST FACE، opp Turban Restaurant، Nr baghban Party Plot، Thaltej Hebatpur Rd، Thaltej، A'BAD-٣٨٠٠٥٤ Mob: +٩١٩٦٠١٣٣٠٦١٠ Email: dipika@arcdc.in
@JAGATPUR، AHMEDABAD	٠١-٠١-٢٥					

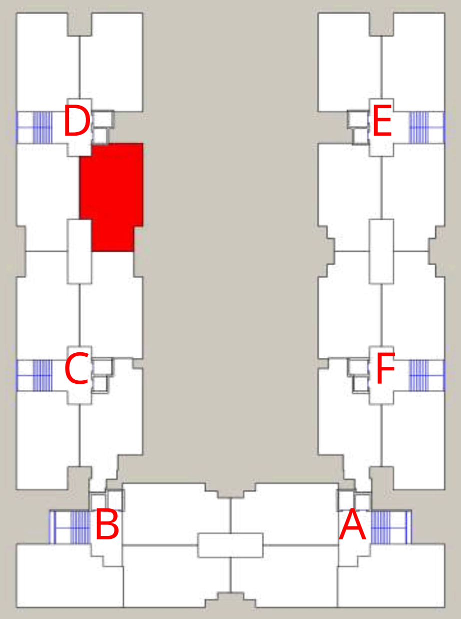

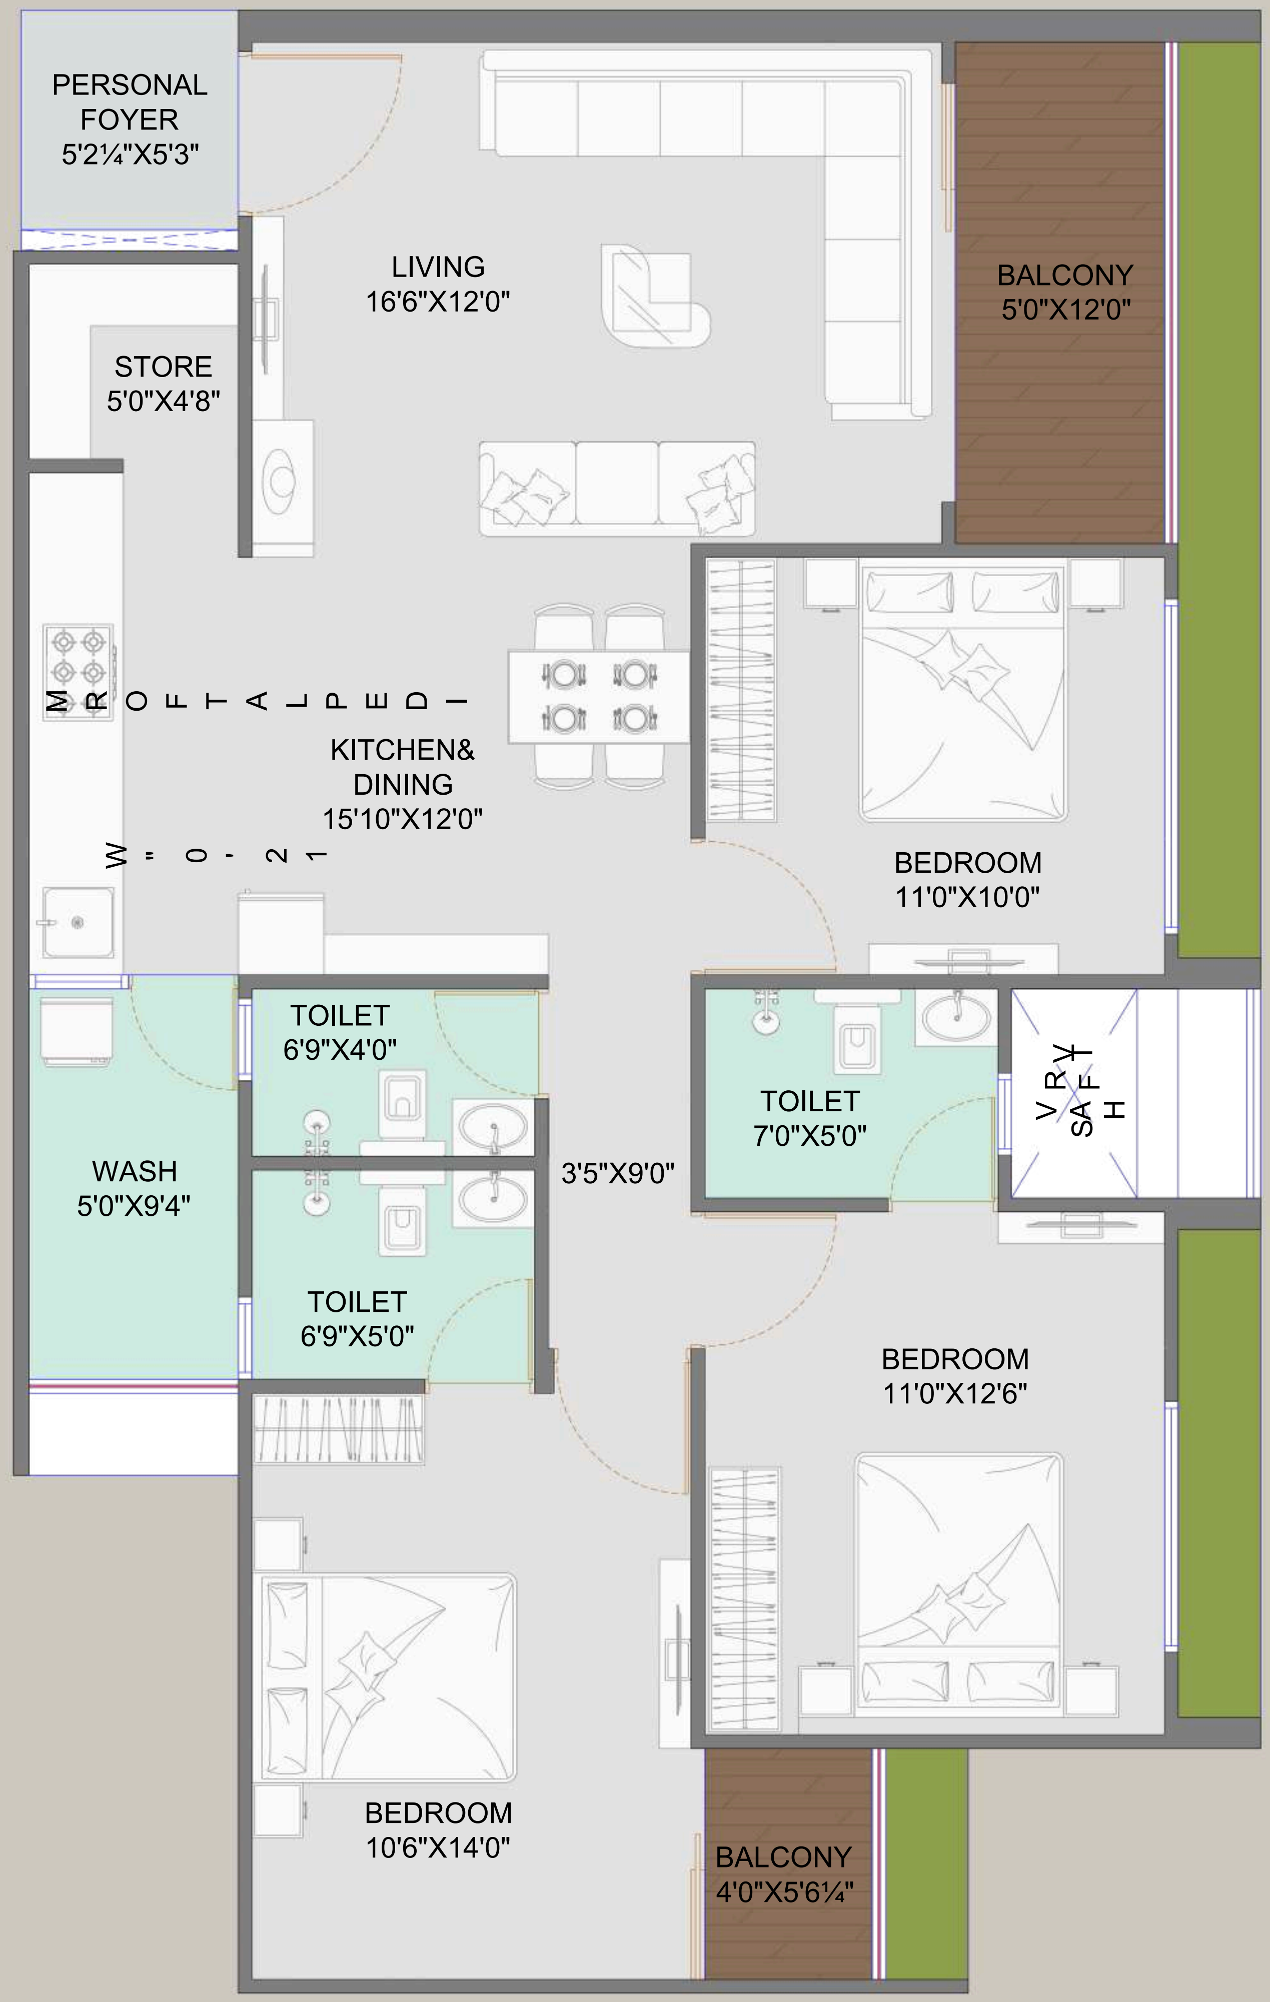
PERSONAL FOYER 5'2¼"X5'3"
LIVING 16'6"X12'0"
BALCONY 5'0"X12'0"
STORE 5'0"X4'8"
M R O F T A L P E D I
KITCHEN& DINING 15'10"X12'0"
W " 0 - 2 1
BEDROOM 11'0"X10'0"
TOILET 6'9"X4'0"
WASH 5'0"X9'4"
3'5"X9'0"
TOILET 7'0"X5'0"
V R Y
SA F T
H
TOILET 6'9"X5'0"
BEDROOM 11'0"X12'6"
BEDROOM 10'6"X14'0"
BALCONY 4'0"X5'6¼"

BLOCK-D TYPICAL FLOOR LAYOUT PLAN (UNIT-۲۰۳)

SHLOK AMALTAS
@ JAGATPUR، AHMEDABAD

ALT-۲۸
۰۱-۰۱-۲۵

DEVELOPED BY
SHLOK GROUP

N

DIPIKA CHAWDA ARCHITECTS

۳۱۲، WEST FACE، opp Turban Restaurant،
Nr baghban Party Plot، Thaltej Hebatpur Rd،
Thaltej، A'BAD-۳۸۰۰۵٤
Mob: +۹۱ ۹٦۰۱۳۳۰٦۱۰
Email: dipika@arcdc.in

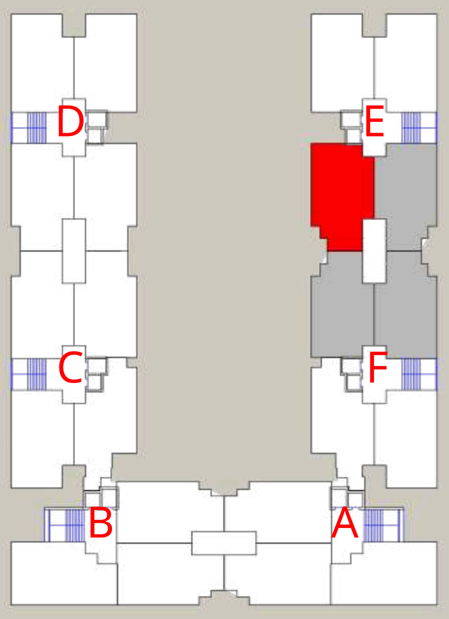

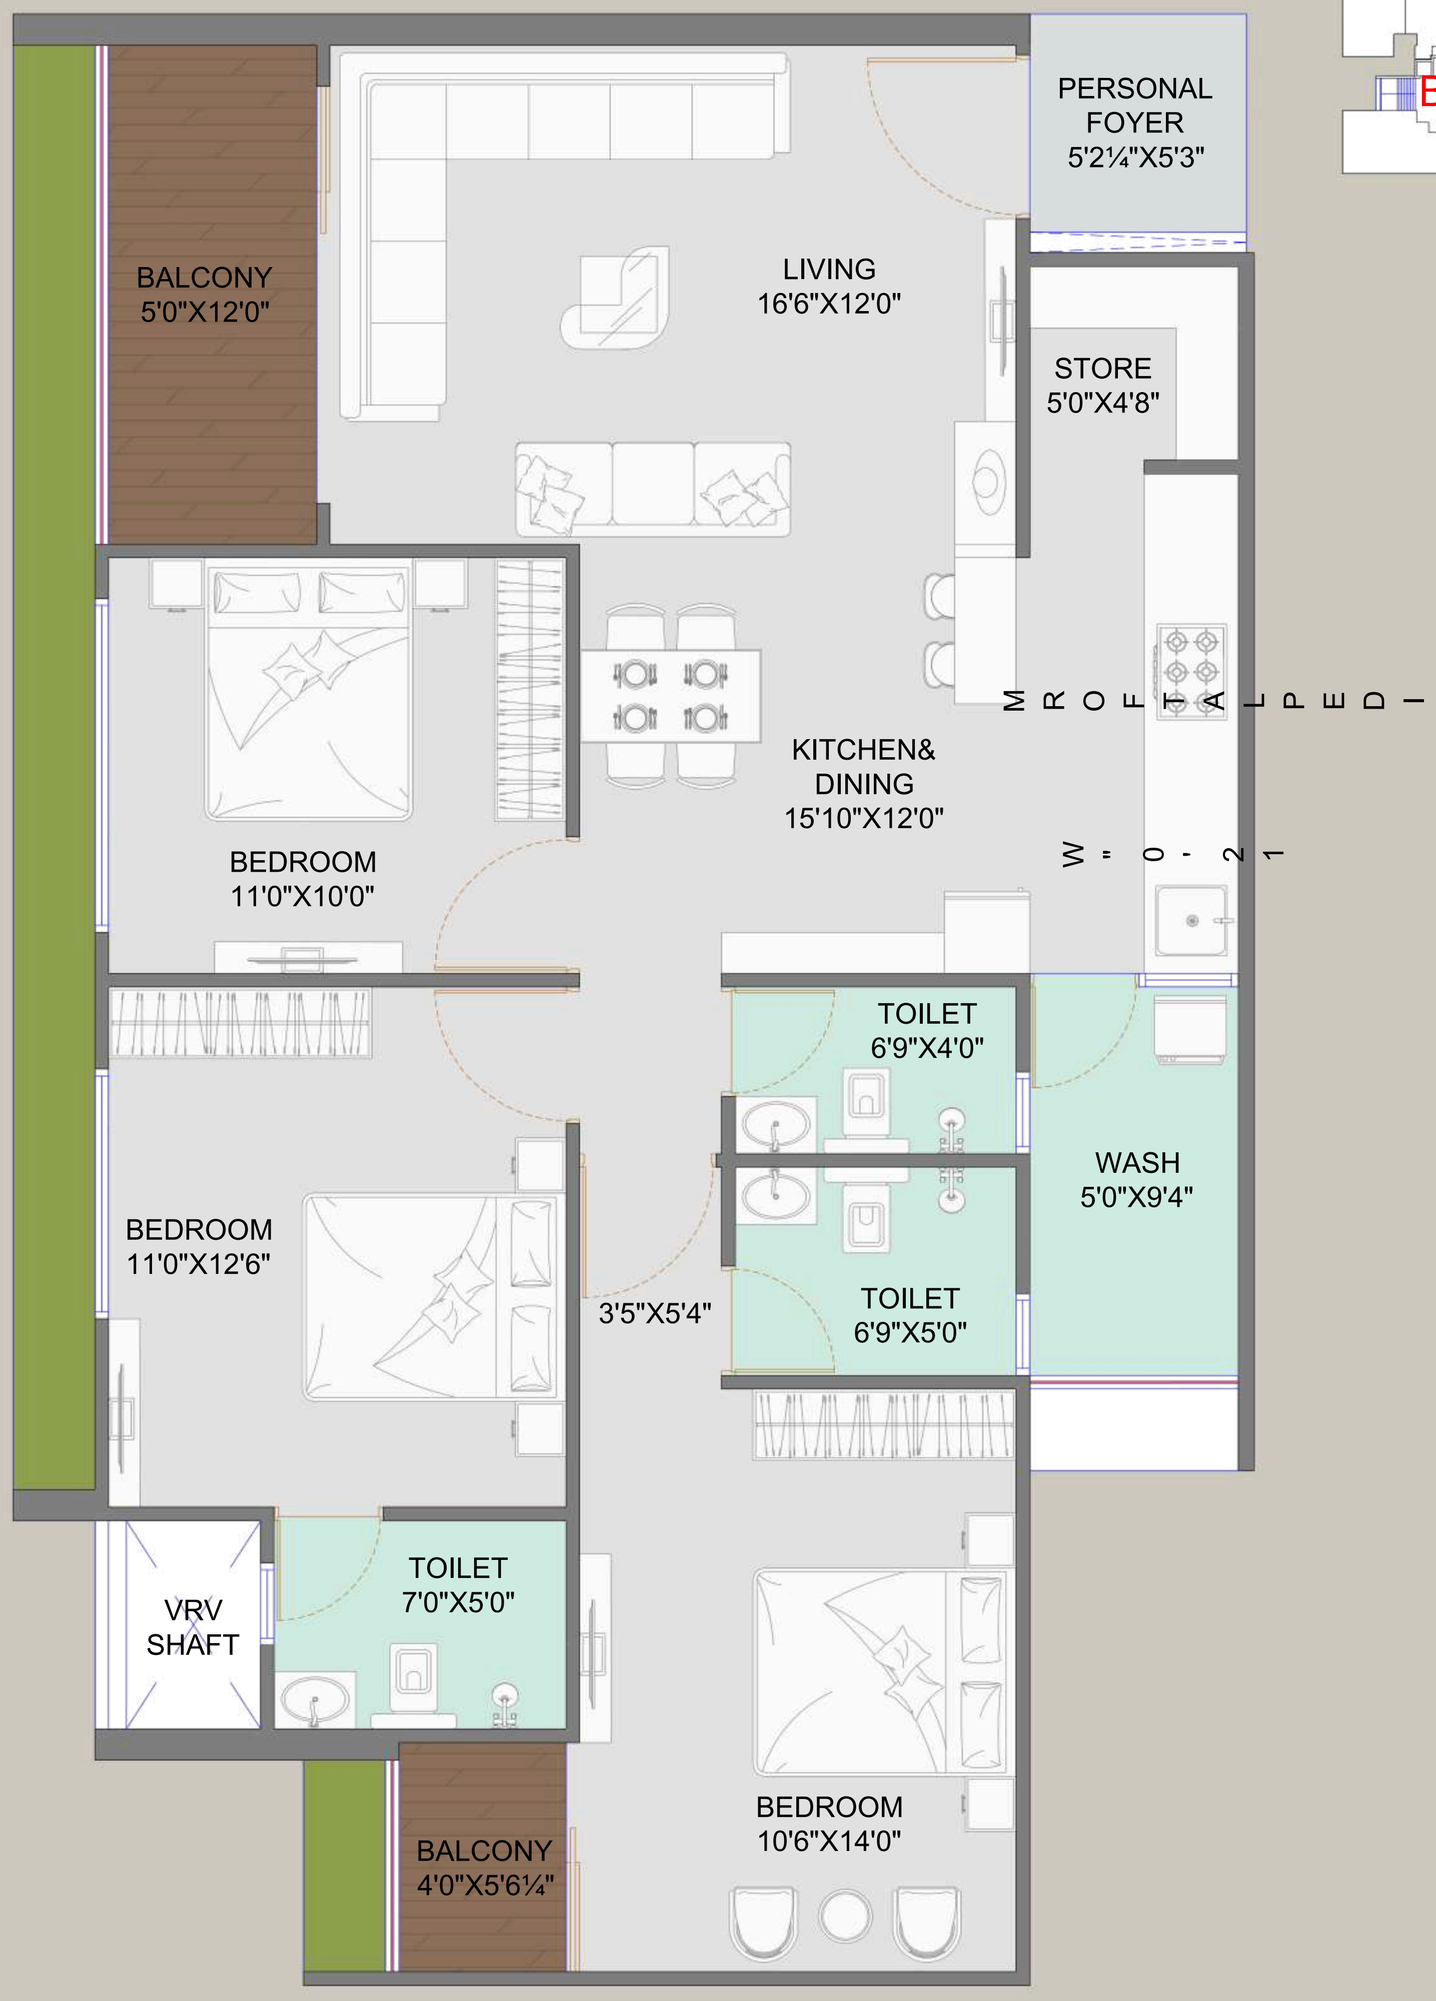

PERSONAL FOYER 5'2¼"X5'3"
BALCONY 5'0"X12'0"
LIVING 16'6"X12'0"
STORE 5'0"X4'8"
IDEPLATFORM
KITCHEN& DINING 15'10"X12'0"
12'-0"W
BEDROOM 11'0"X10'0"
TOILET 6'9"X4'0"
WASH 5'0"X9'4"
BEDROOM 11'0"X12'6"
3'5"X5'4"
TOILET 6'9"X5'0"
VRV SHAFT
TOILET 7'0"X5'0"
BALCONY 4'0"X5'6¼"
BEDROOM 10'6"X14'0"

BLOCK-E TYPICAL FLOOR LAYOUT PLAN (UNIT-٢٠٢)

SHLOK AMALTAS
@JAGATPUR، AHMEDABAD

ALT-٢٨
٠١-٠١-٢٥

DEVELOPED BY
SHLOK GROUP

N

DIPIKA CHAVDA ARCHITECTS

٣١٢، WEST FACE، opp Turban Restaurant،
Nr baghban Party Plot، Thaltej Hebatpur Rd،
Thaltej، A'BAD-٣٨٠٠٥٤
Mob: +٩١ ٩٦٠١٣٣٠٦١٠
Email: dipika@arcdc.in

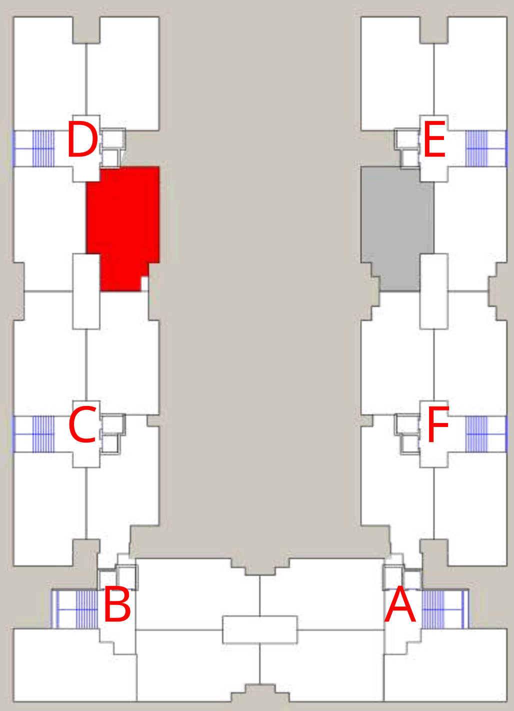

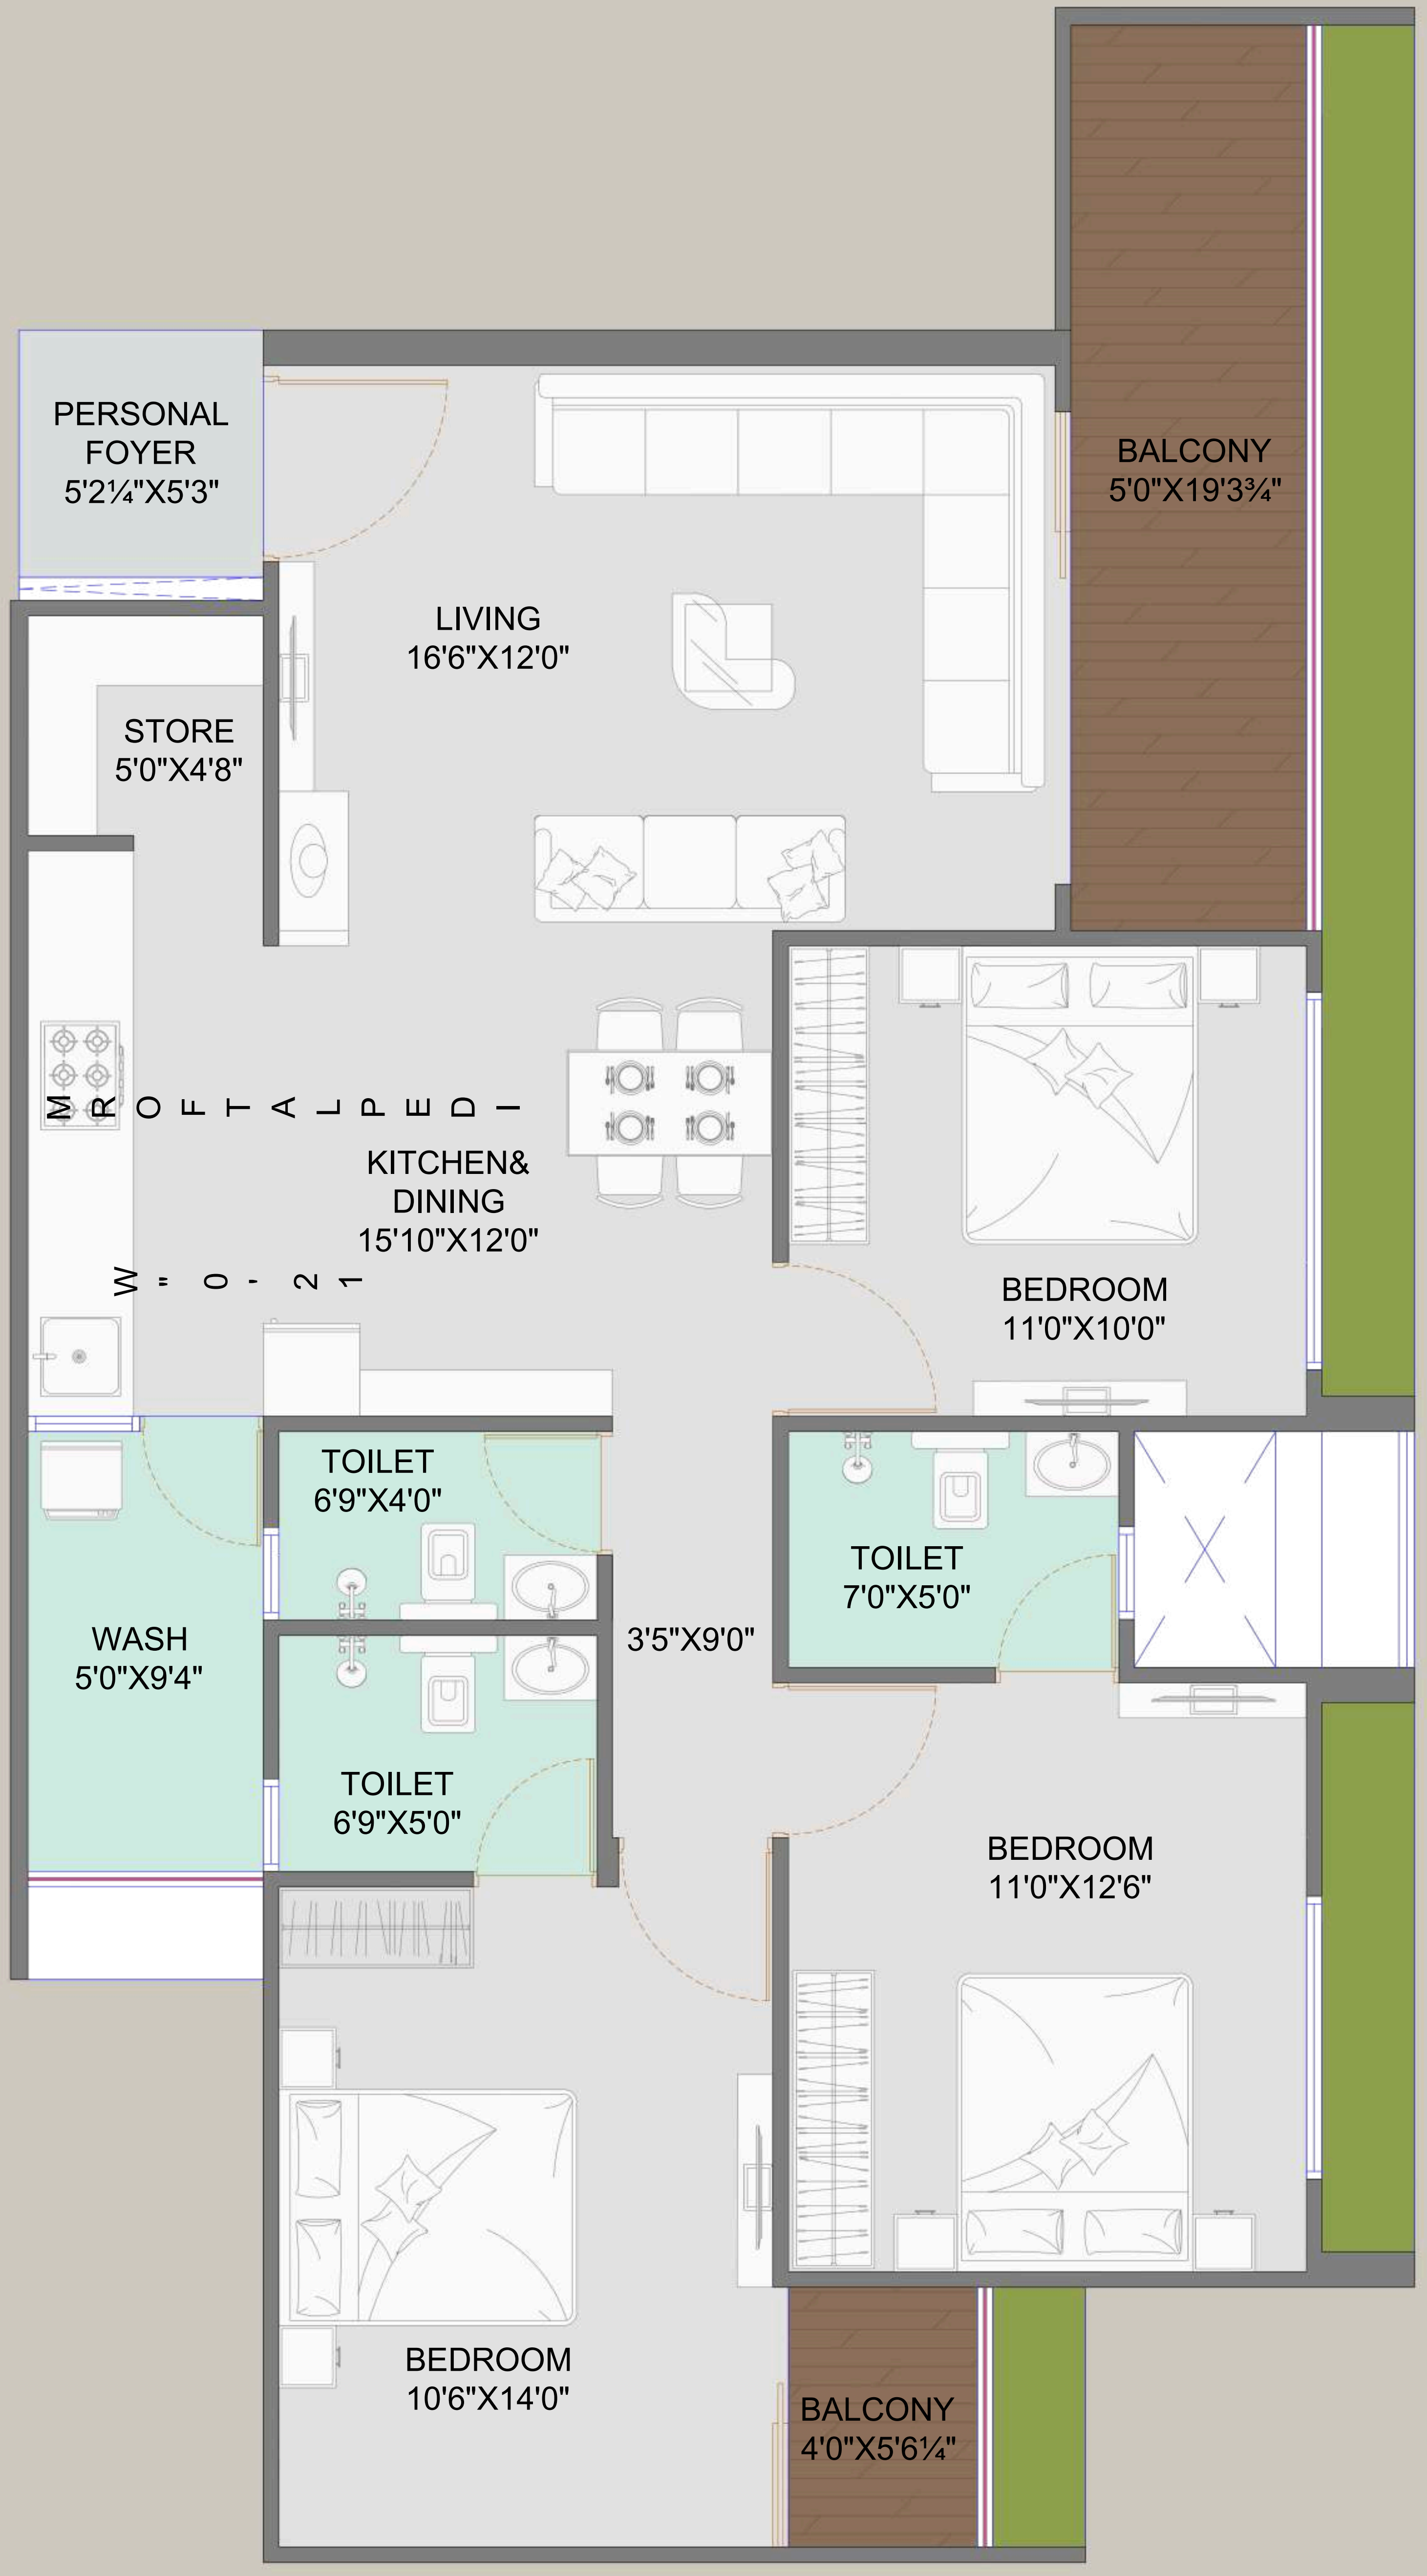
PERSONAL
FOYER
5'2¼"X5'3"
LIVING
16'6"X12'0"
BALCONY
5'0"X19'3¾"
STORE
5'0"X4'8"
IDEPLATFORM
12'-0" W
KITCHEN&
DINING
15'10"X12'0"
BEDROOM
11'0"X10'0"
TOILET
6'9"X4'0"
TOILET
7'0"X5'0"
WASH
5'0"X9'4"
3'5"X9'0"
TOILET
6'9"X5'0"
BEDROOM
11'0"X12'6"
BEDROOM
10'6"X14'0"
BALCONY
4'0"X5'6¼"

BLOCK-D TYPICAL FLOOR LAYOUT PLAN (٩TH TO ١٣TH FLOOR) (UNIT-٧٠٣)	SHLOK AMALTAS @JAGATPUR، AHMEDABAD	ALT-٢٨ ٠١-٠١-٢٥	١٣	DEVELOPED BY SHLOK GROUP	N	DIPIKA CHAVDA ARCHITECTS	٢١٢، WEST FACE، opp Turban Restaurant، Nr baghban Party Plot، Thaltej Hebatpur Rd، Thaltej، A'BAD-٣٨٠٠٥٤ Mob: +٩١٩٦٠١٣٣٠٦١٠ Email: dipika@arcdc.in

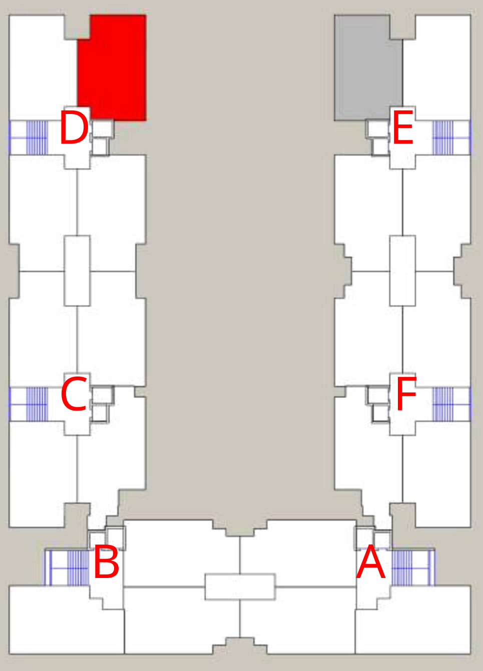

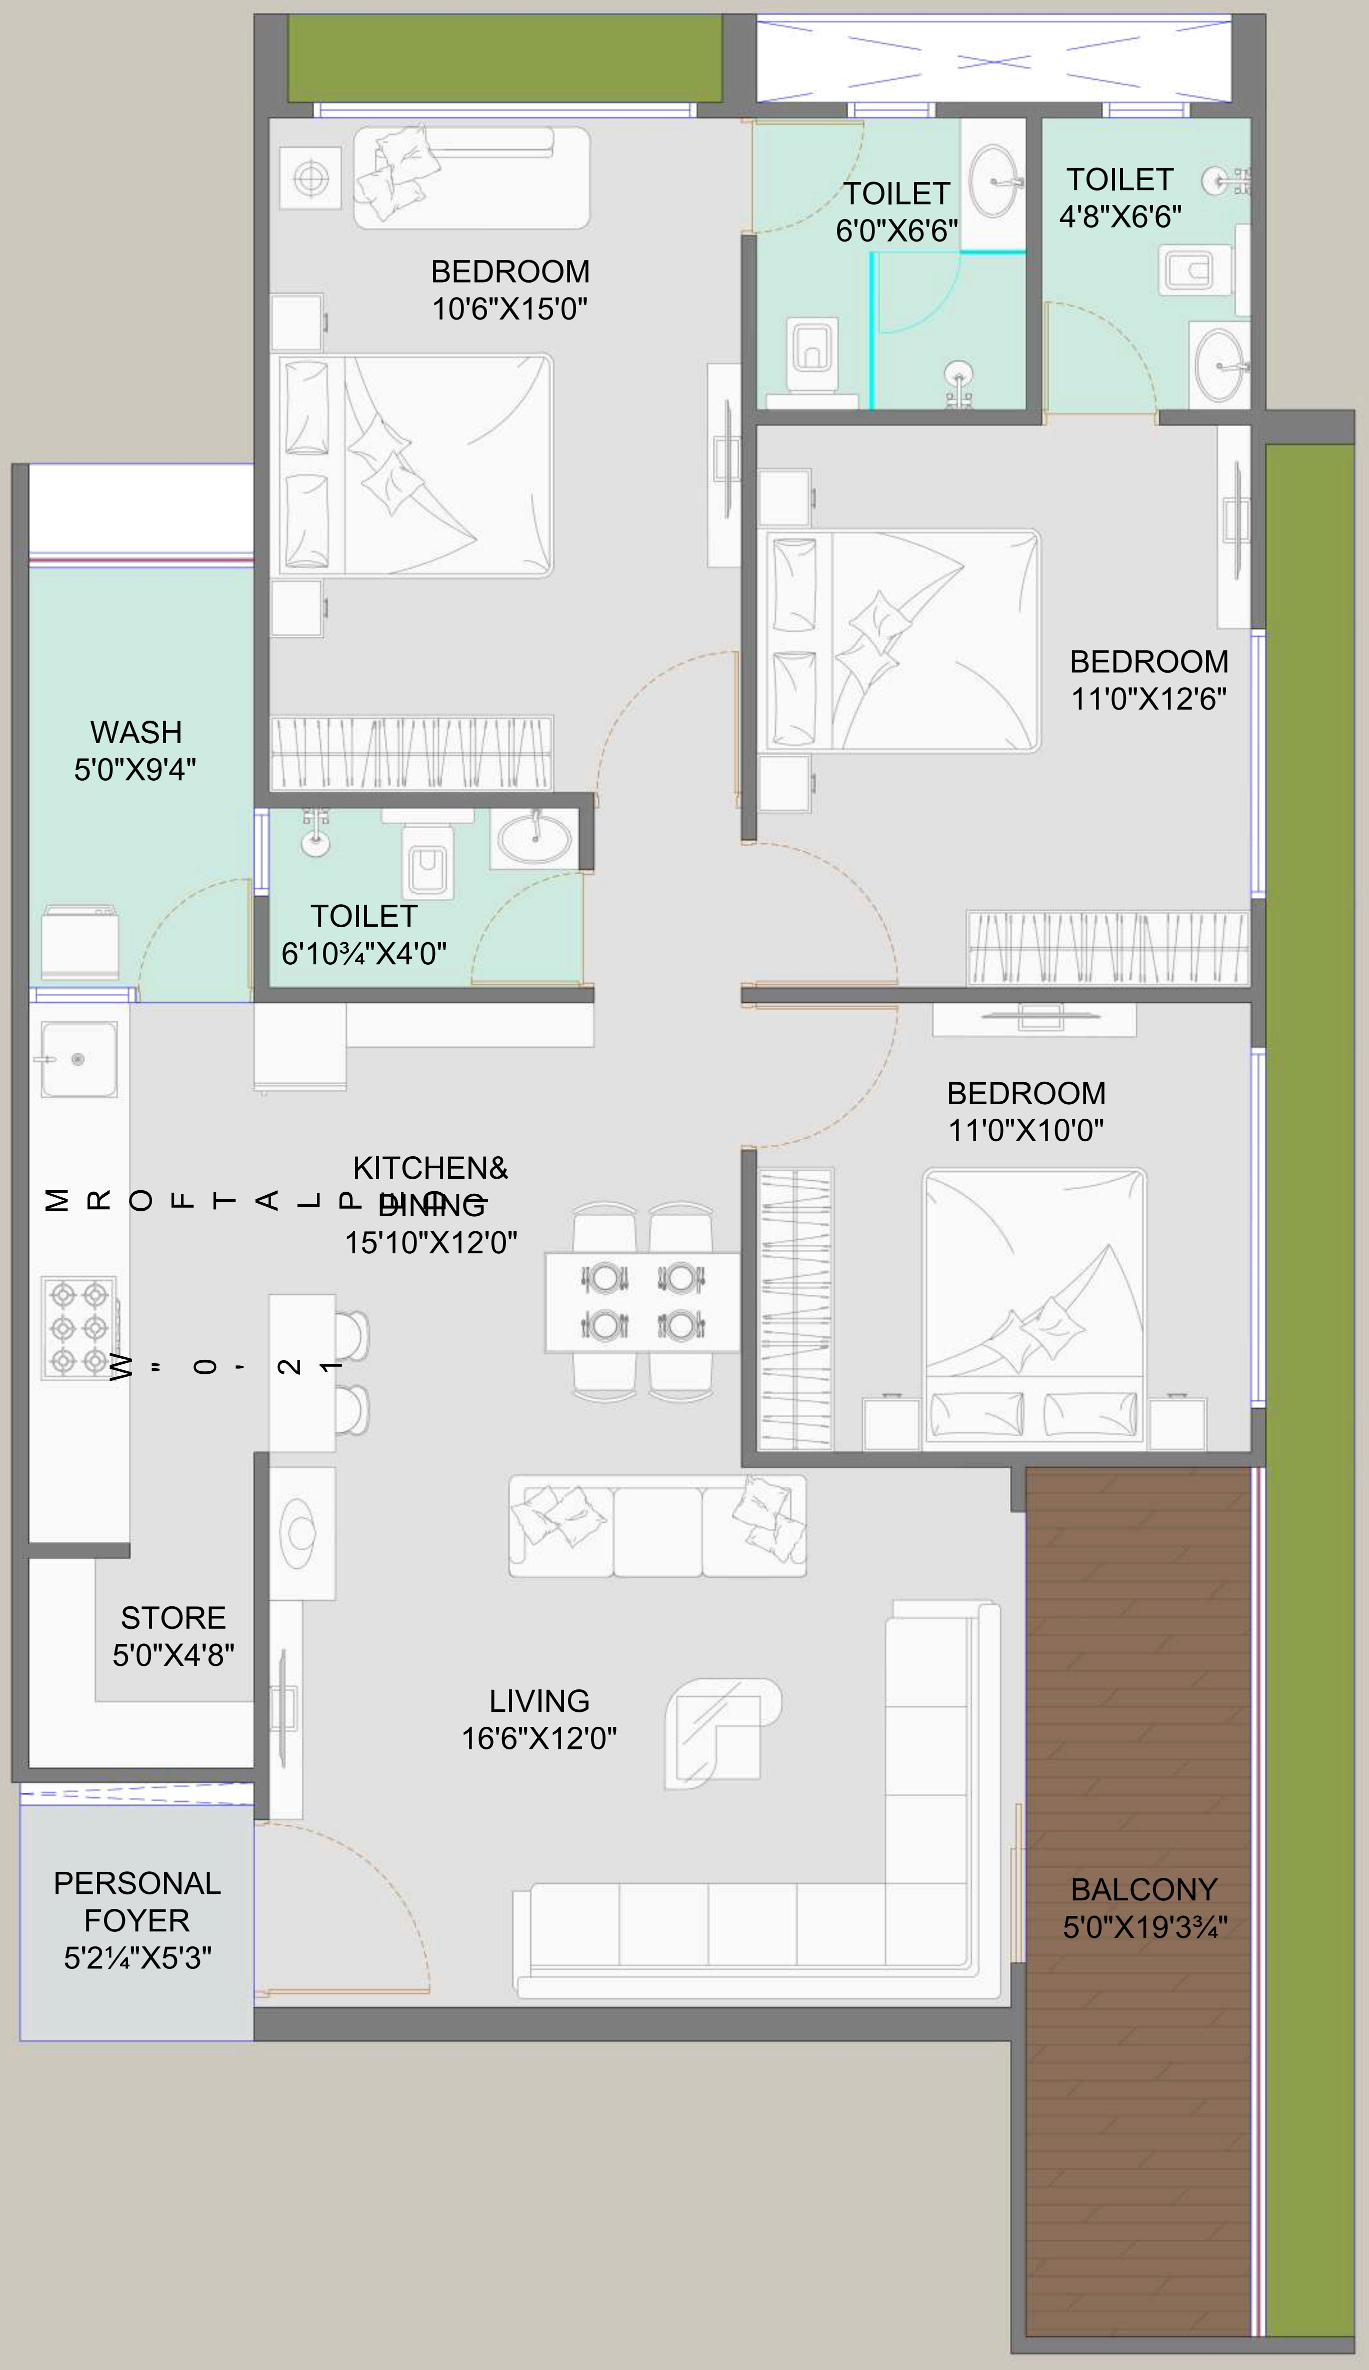
TOILET
6'0"X6'6"
TOILET
4'8"X6'6"
BEDROOM
10'6"X15'0"
BEDROOM
11'0"X12'6"
WASH
5'0"X9'4"
TOILET
6'10¾"X4'0"
BEDROOM
11'0"X10'0"
KITCHEN&
DINING
15'10"X12'0"
PLATFORM
12'-0"W
STORE
5'0"X4'8"
LIVING
16'6"X12'0"
PERSONAL
FOYER
5'2¼"X5'3"
BALCONY
5'0"X19'3¾"

BLOCK-D TYPICAL FLOOR LAYOUT PLAN (٩TH TO ١٣TH FLOOR) (UNIT-٧٠٢)

SHLOK AMALTAS
@ JAGATPUR، AHMEDABAD

ALT-٢٨
٠١-٠١-٢٥

١٤

DEVELOPED BY
SHLOK GROUP

N

DIPIKA CHAVDA
ARCHITECTS

٣١٢، WEST FACE، opp Turban Restaurant،
Nr baghban Party Plot، Thaltej Hebatpur Rd،
Thaltej، A'BAD-٣٨٠٠٥٤
Mob: +٩١٩٦٠١٣٣٠٦١٠
Email: dipika@arcdc.in